




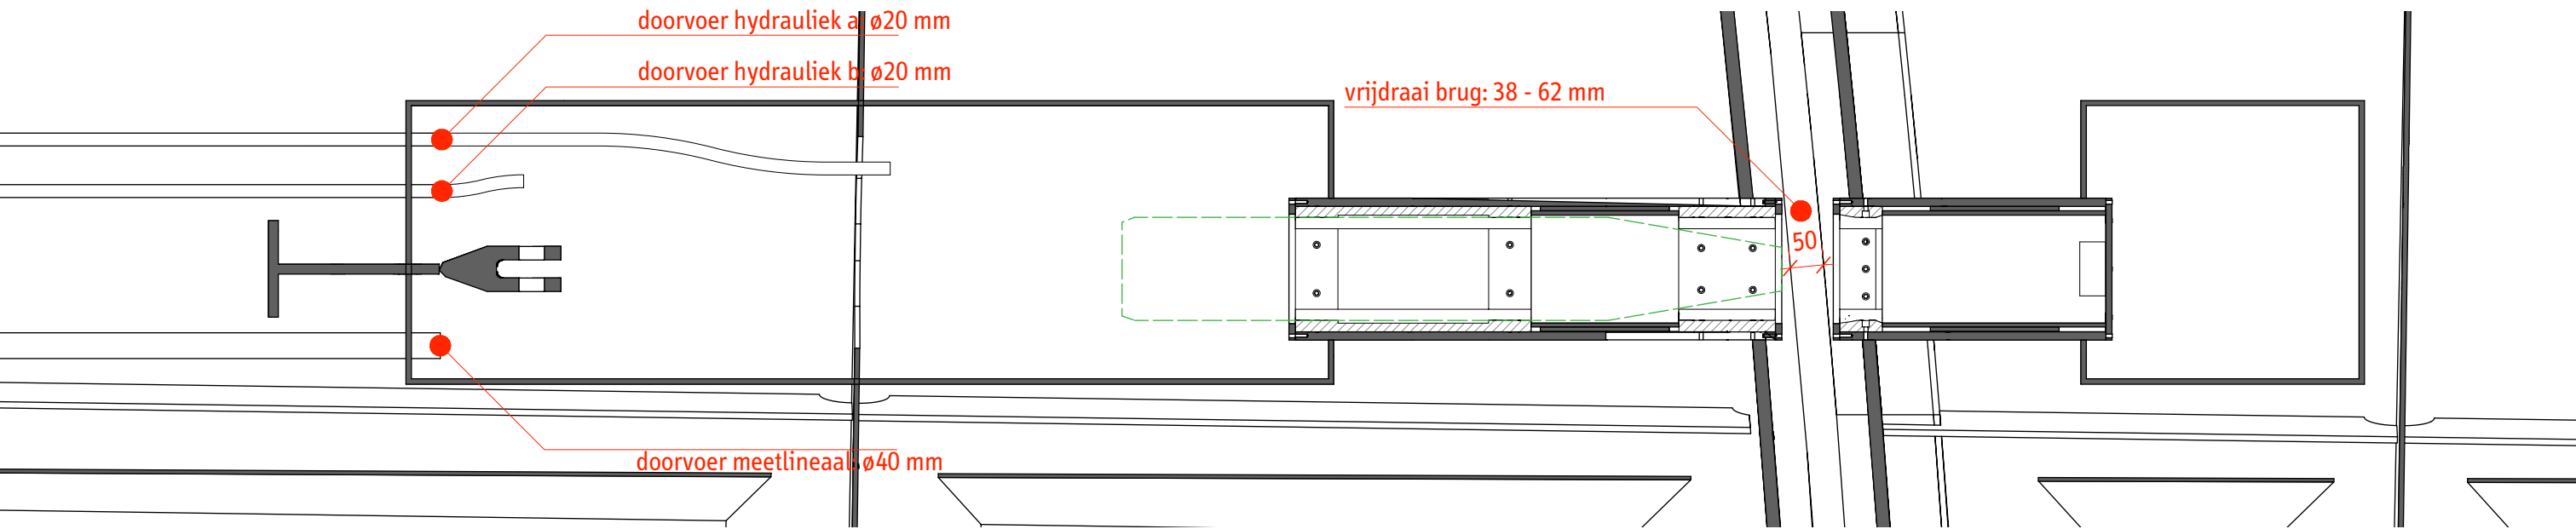


Plattegrond complete vergrendeling (1:10)

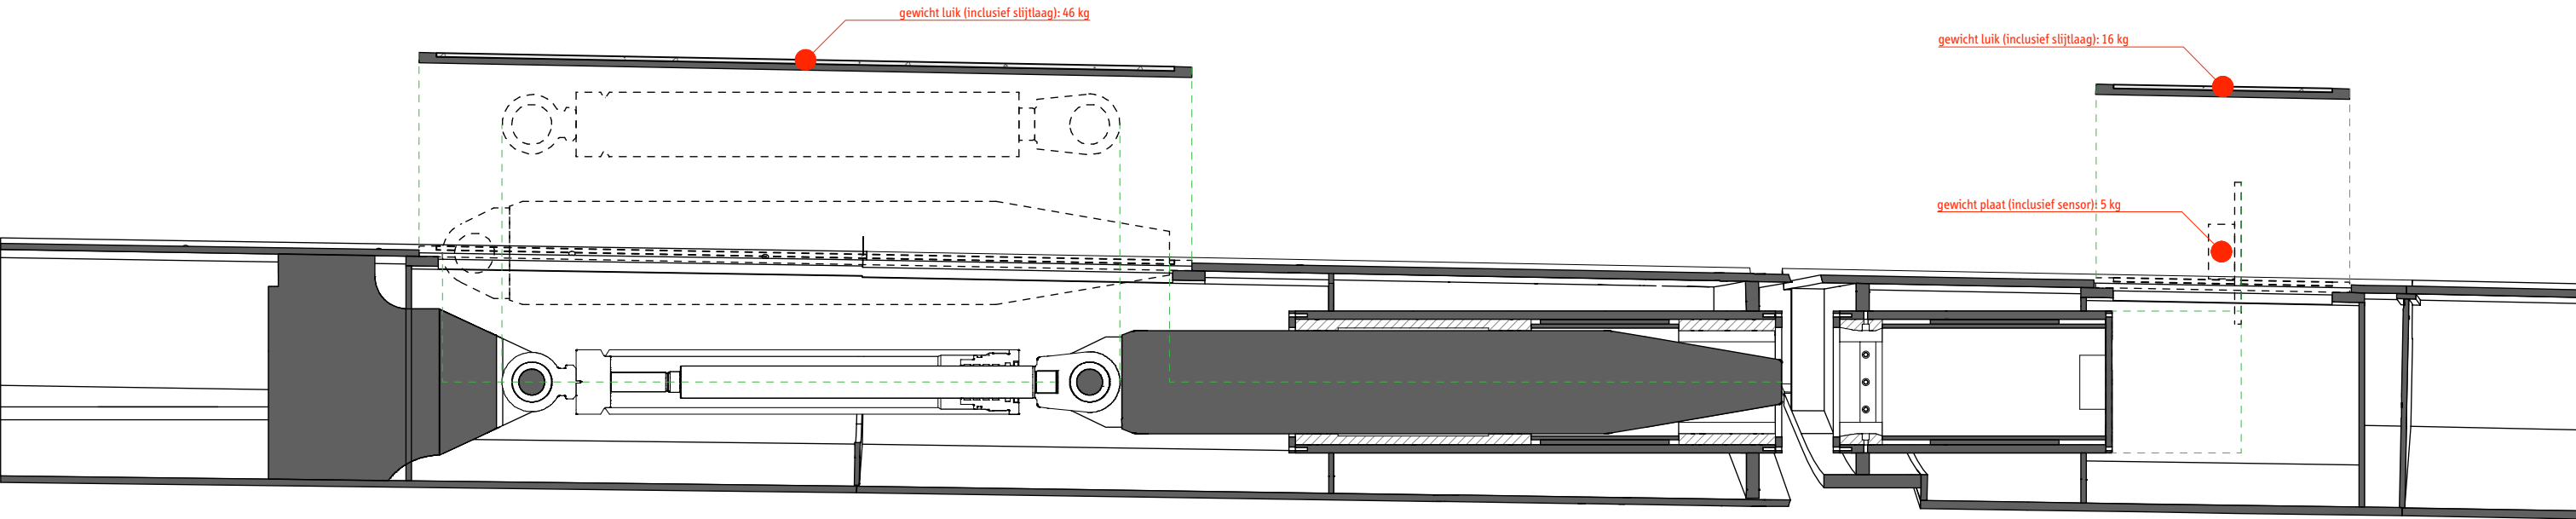

Langsdoorsnede complete vergrendeling (1:10)

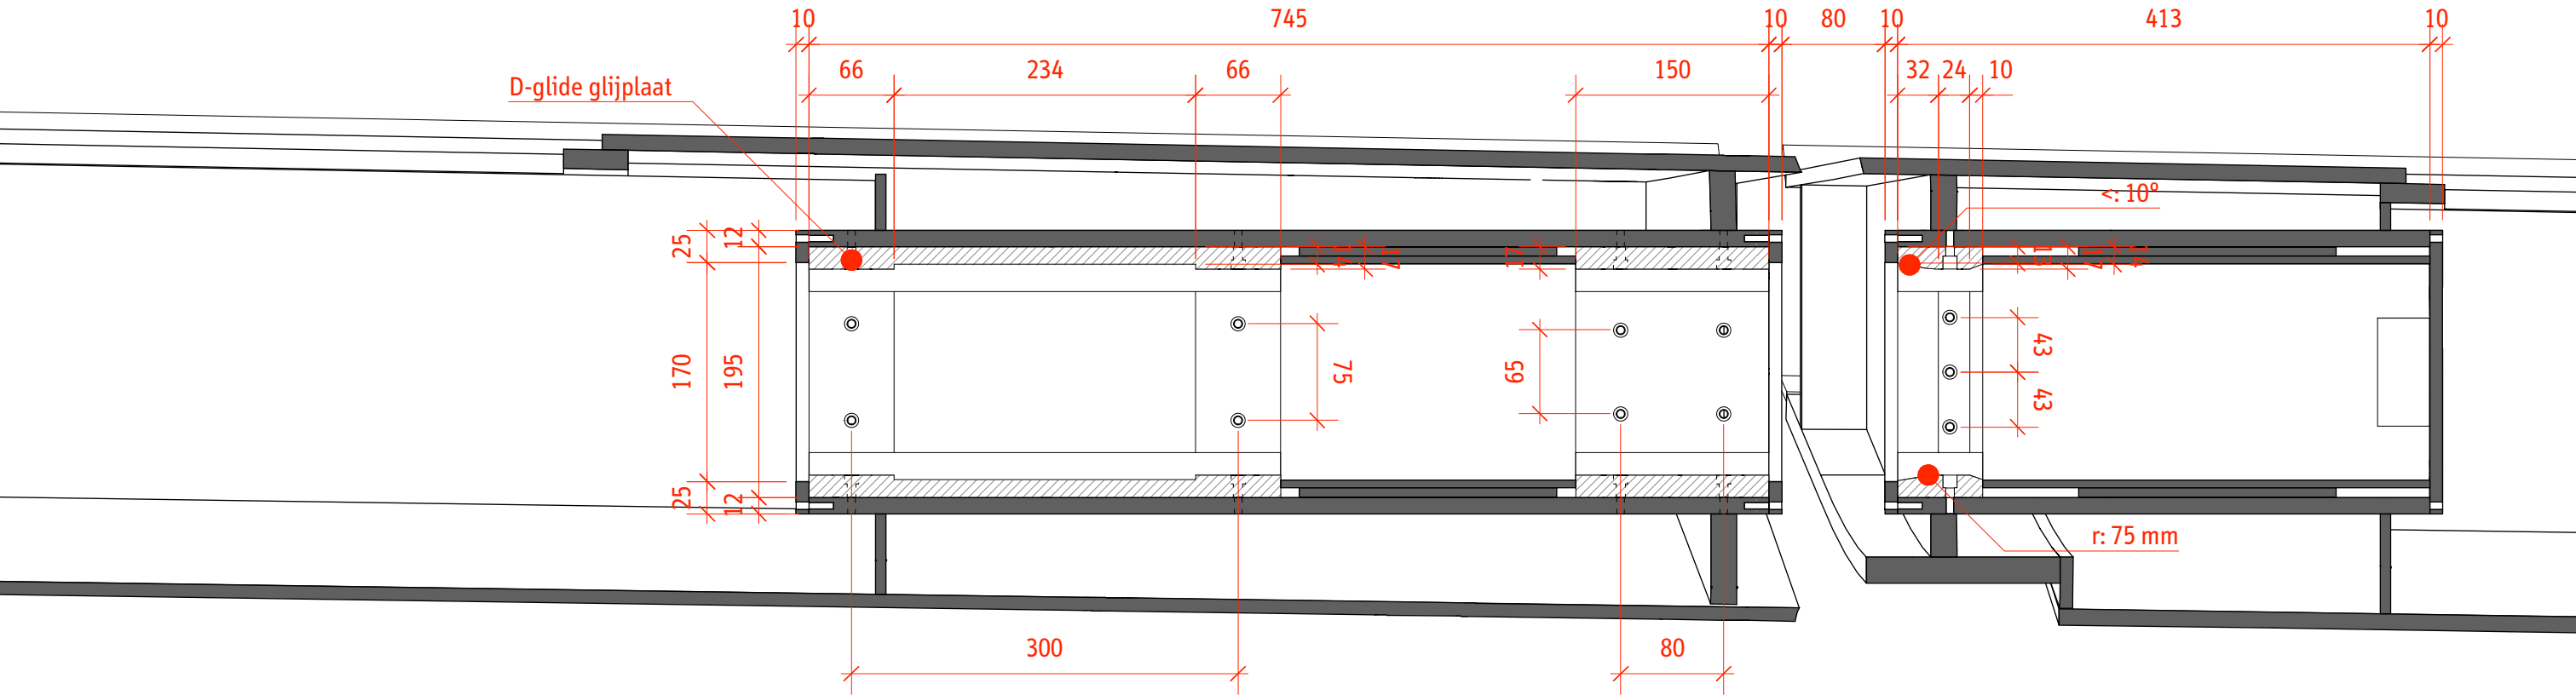

Langsdoorsnede koker vergrendeling (1:5)

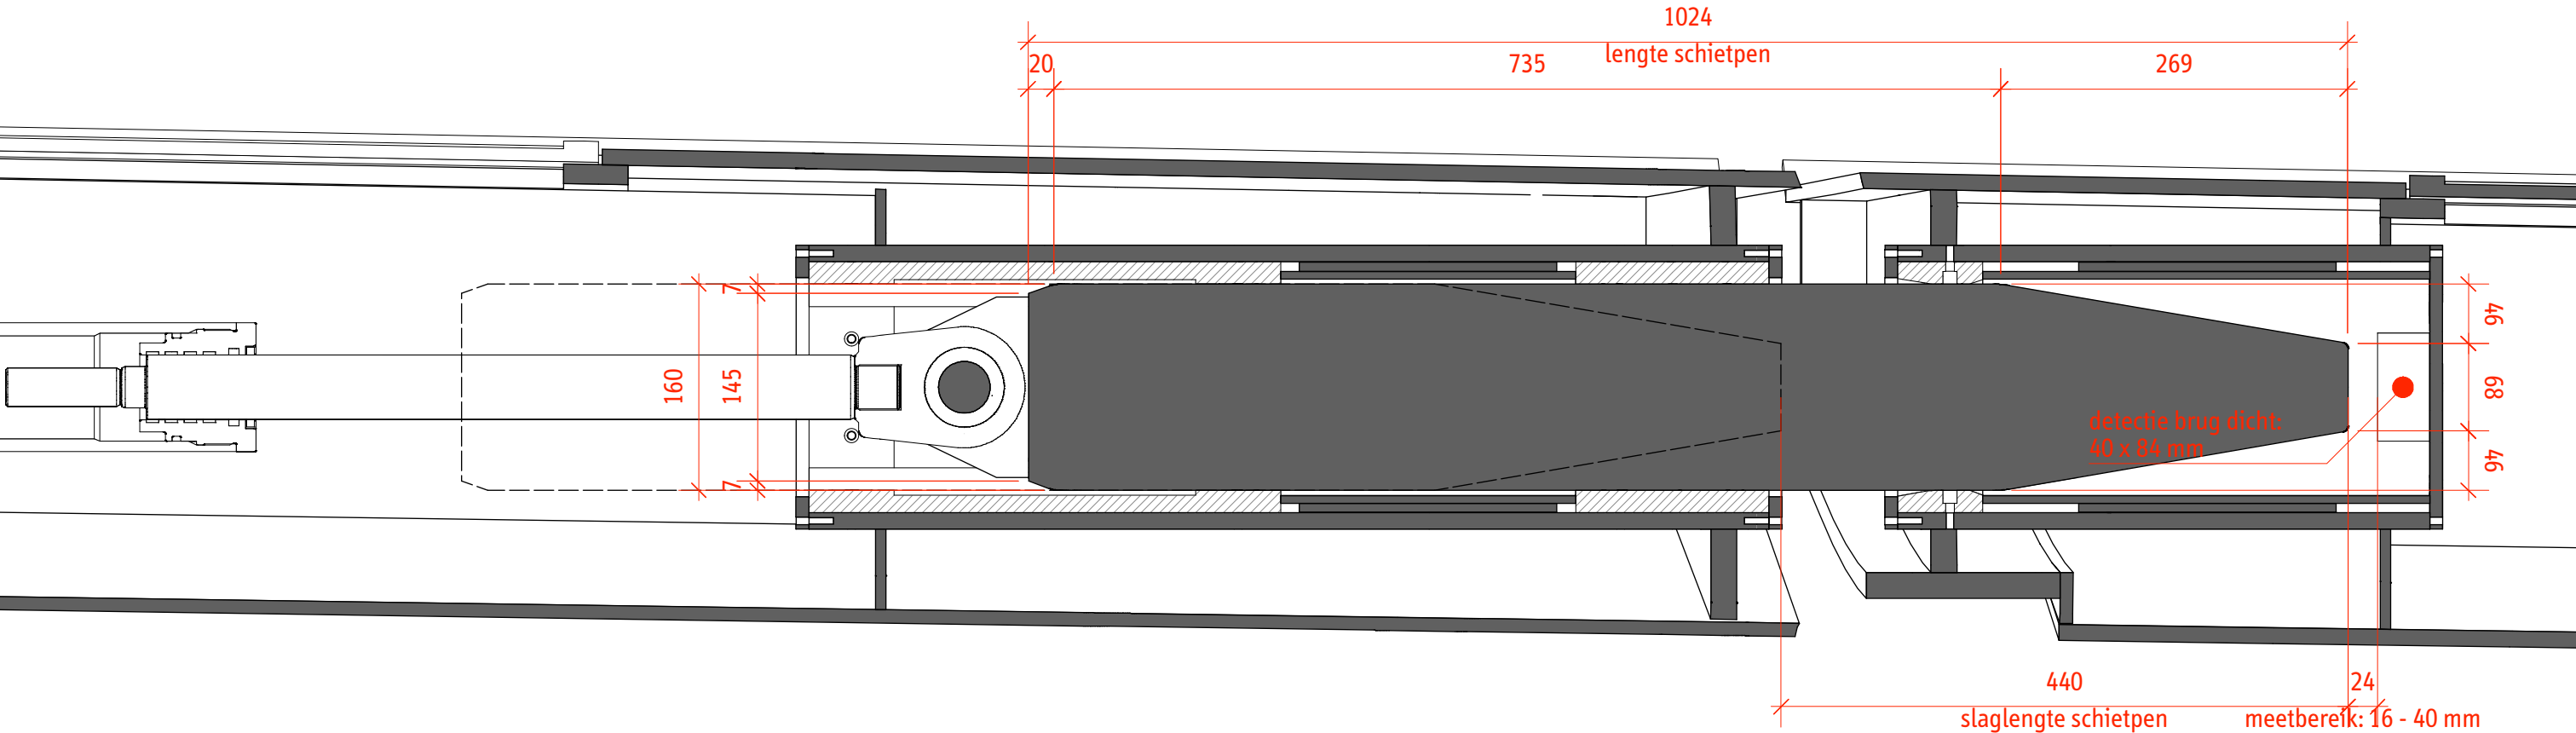

Langsdoorsnede pen in koker vergrendeling (1:5)