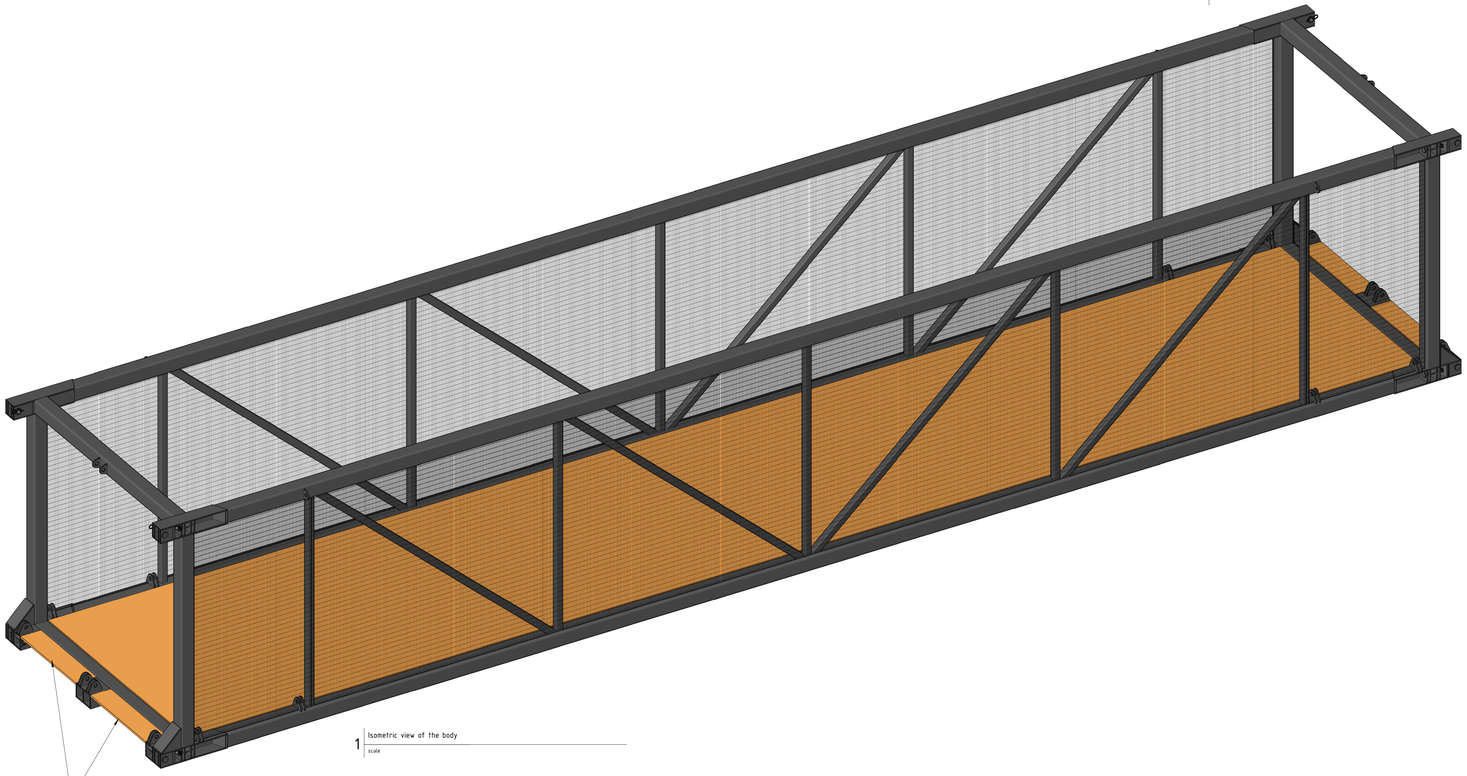

1 Isometric view of the body
scale

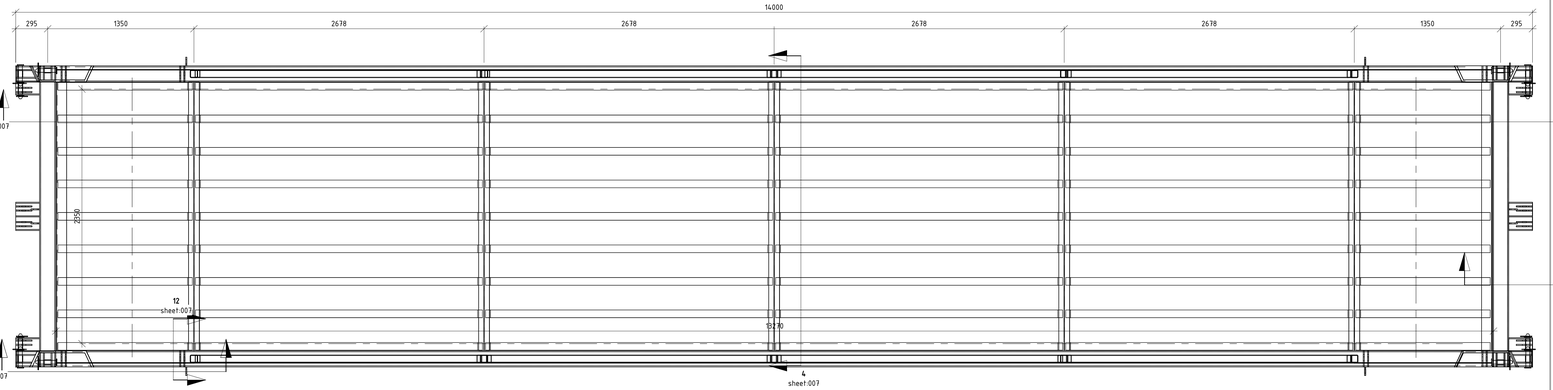

2 Top view of the body
scale 1 : 20

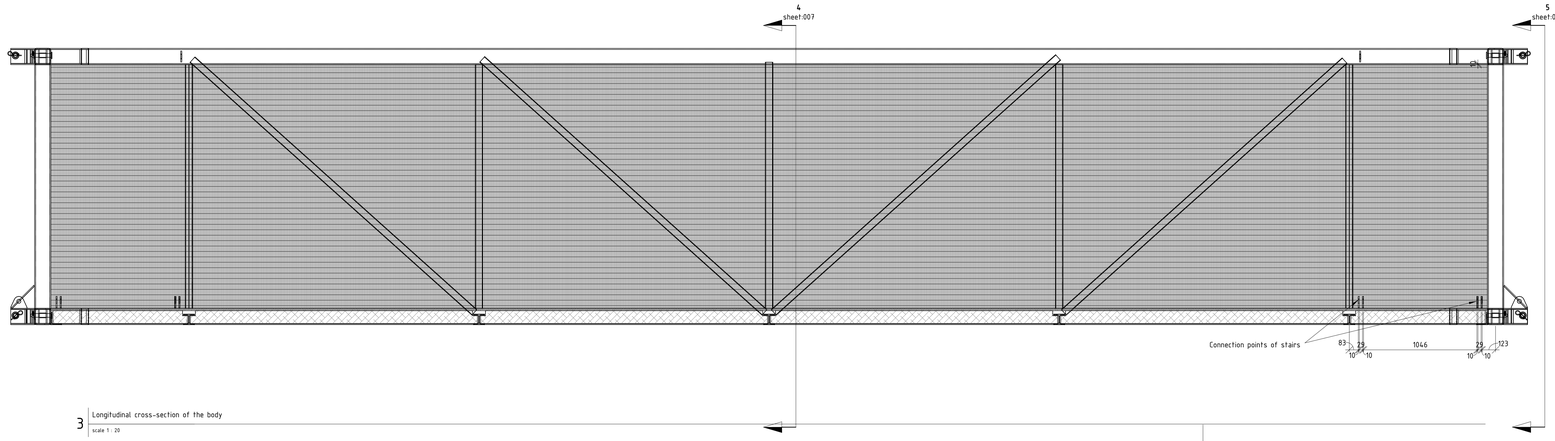

3 Longitudinal cross-section of the body
scale 1 : 20

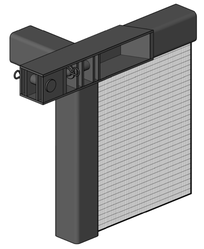

6 Isometric view of stairs connections at the top of the body
scale

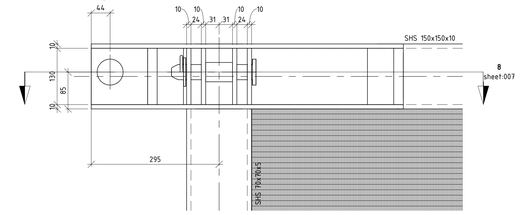

7 Side view of stairs connection at bottom of the body
scale 1 : 5

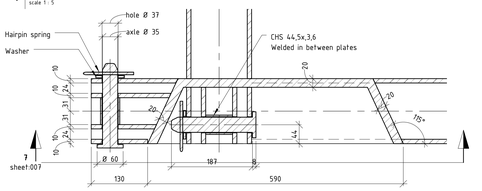

8 Horizontal cross-section of stairs connection top side
scale 1 : 5

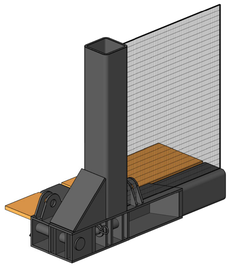

9 Isometric view of stairs connections at the bottom of the body
scale

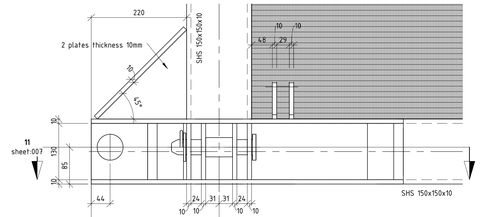

10 side view of stairs connection at bottom of the body
scale 1 : 5

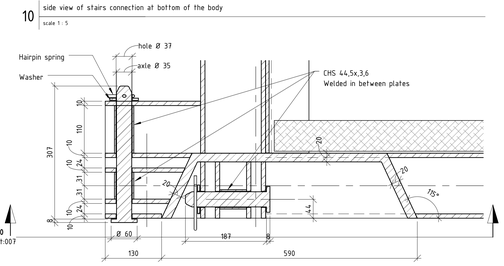

11 Horizontal cross-section of stairs connection bottom side
scale 1 : 5

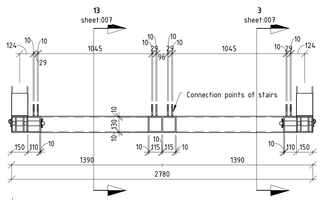

5 Bottom part of front view of the body
scale 1 : 20

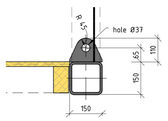

12 Detail of fixing plate for stairs connection
scale 1 : 10

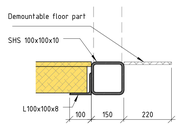

13 Detail of bottom end of the body
scale 1 : 10

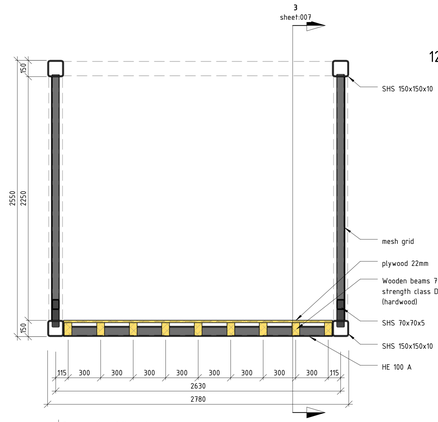

4 Cross-section of the body
scale 1 : 20

legend

- Dimensions in millimeters
- Blunt all scharp edges 2x45°
- Cross-section references are provided with view and sheet number

Projectnumber	RM000059
Identificatiecode	BIM-PDI-AUI-1200201
Version	2.0
Versiondate	16-06-2013
Documentstatus	released
Sheet size	A0
Scale	1:20
Drawn by	P.J. van Dijk
Scope number	
Projectleader	Ir. S.H.F.M. Taris
Checked by	Ir. ing. H.J. van Lint

Client
EventBridge bv

Body of the EventBridge

007

Division RM-IS-CO
Department CO
Postbus 2855
3500 GW Utrecht

Movares
adviseurs & ingenieurs