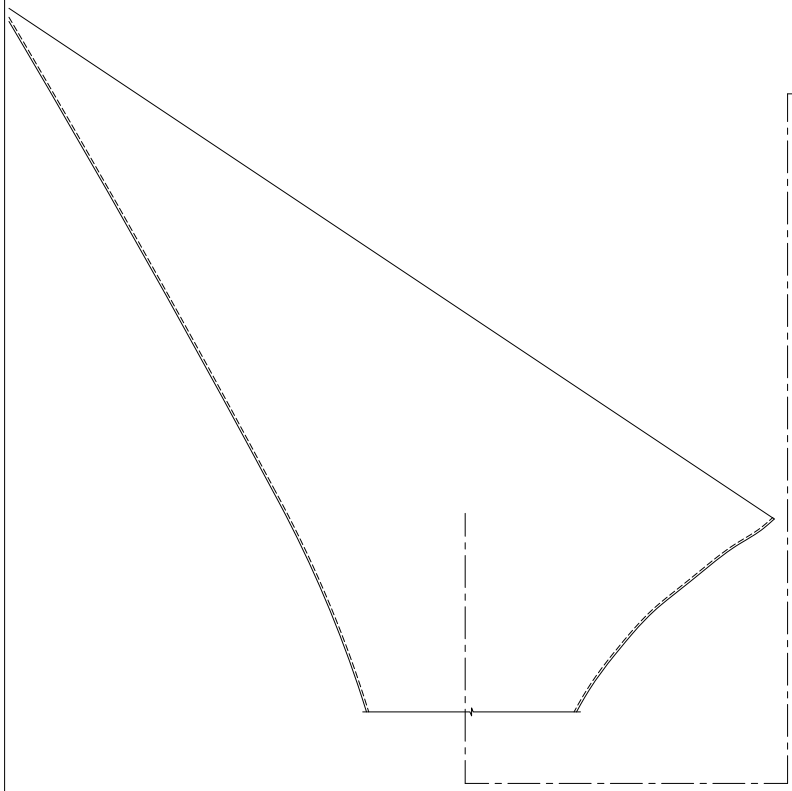

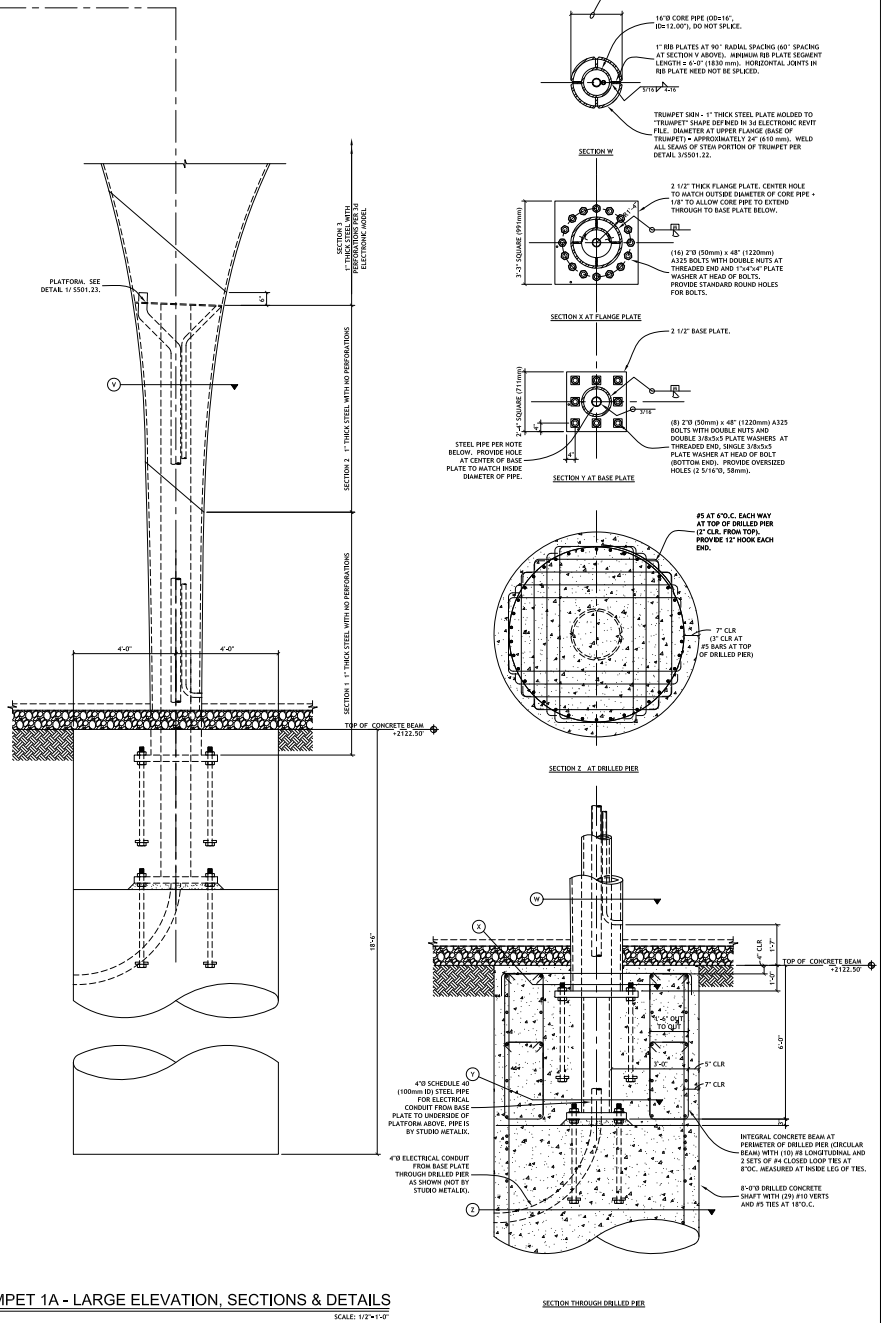

TRUMPET 1A - LARGE ELEVATION, SECTIONS & DETAILS

SCALE: 1/2" = 1'-0"

LEGEND:

NUMEROUS REVISIONS THIS SHEET

ARCHITECT :

MAARNELL ARCHITECTURE

SEAL:

6/30/2015

SEP 2 2014

CONSULTANT:

BARKER DROTTAR ASSOCIATES, L.L.C.

Structural Engineers

4625 S. POLARIS AVE.
LAS VEGAS, NV 89103
TEL: 702.310.8000 FAX: 702.310.8001
E-MAIL: bda@bdase.com
WEBSITE: www.bdase.com

OWNER :

MGM RESORTS INTERNATIONAL

4882 Frank Sinatra Dr., Las Vegas, NV 89158
702.692.2000 Phone 702.692.2699 Fax

PROJECT: MRI PARK - SHADE STRUCTURES

REVISIONS :

NO.	DATE	ISSUE
1	9.2.14	CCBD COMMENTS

These drawings and the ideas and designs incorporated herein, as an instrument of service, are and shall remain the property of Maarnell Architecture and shall not be used in whole or in part for any other project without the written permission of Maarnell Architecture and the architect's consultants and shall be returned upon request. Visual contact with these drawings shall constitute prima facie evidence of the acceptance of these restrictions.
© COPYRIGHT 2013, JOYCE M. MAARNELL, R.A.

DRAWING TITLE :

SHADE STRUCTURE TRUMPET 1A

All drawings, plans, specifications and models created by or under the supervision of the architect are instruments of service and shall remain the property of the architect. The architect shall retain all common law, statutory and other reserved rights, including the copyright thereto. No part of these drawings, plans, specifications or models may be changed or copied in any form or manner whatsoever nor shall they be assigned to any third party without first obtaining the express written permission and consent of the architect.

MMDG Project No.	12944
Consultant Project No.	PS-06a
Date:	07/21/2014
Drawn By: TT	Checked By: KMB
	Approved By: KMB
File Name:	

S501.01

CD ISSUE