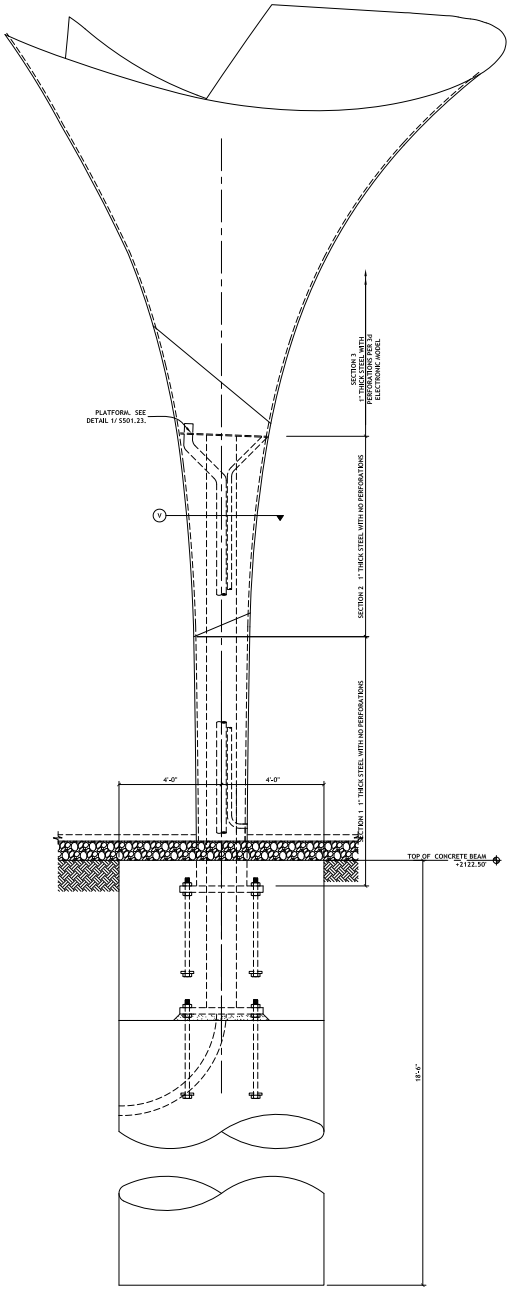

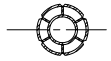

SECTION V

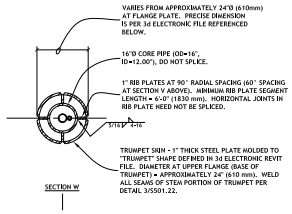

SECTION W

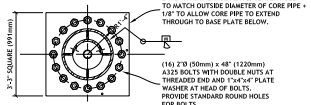

SECTION X AT FLANGE PLATE

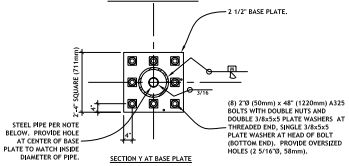

SECTION Y AT BASE PLATE

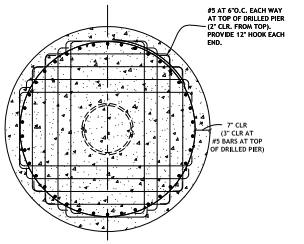

SECTION Z AT DRILLED PIER

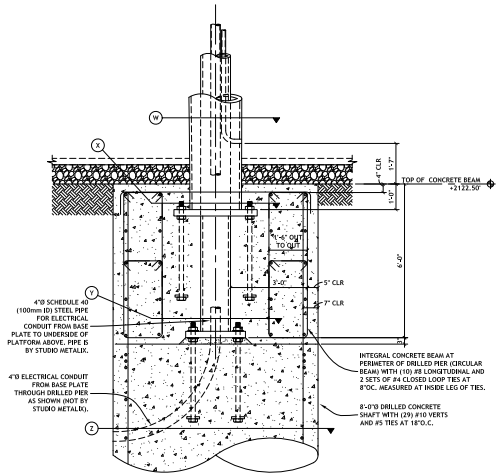

SECTION THROUGH DRILLED PIER

TRUMPET 1C - LARGE ELEVATION, SECTIONS & DETAILS

SCALE: 1/2"=1'-0"

LEGEND:

NUMEROUS REVISIONS THIS SHIEET

ARCHITECT :

MARNELL ARCHITECTURE

SEAL:

6/30/2015

SEP 2 2014

CONSULTANT:

BARKER DROTTAR ASSOCIATES, L.L.C.

Structural Engineers

4625 S. POLARIS AVE.
LAS VEGAS, NV 89103
TEL: 702.310.8000 FAX: 702.310.8001
E-MAIL: bda@bdlsc.com
WEBSITE: www.bdlsc.com

OWNER :

MGM RESORTS INTERNATIONAL
4882 Frank Sinatra Dr., Las Vegas,NV 89158
702.692.2000 Phone 702.692.2099 Fax

PROJECT: MRI PARK - SHADE STRUCTURES

REVISIONS :

NO.	DATE	ISSUE
1	9.2.14	CCBD COMMENTS

These drawings are the exclusive property of Marnell and may be reproduced or used only by permission of Marnell. Any other use or reproduction without written consent of Marnell prohibited. Copyright and other property rights in these plans and specs are held by Marnell. Unauthorized use or reproduction of these plans and specs is prohibited. Any reproduction, copy or transfer of these plans and specs without written permission and consent of Marnell violates the copyright and other property rights of Marnell. All Rights Reserved. © COPYRIGHT 2013, JOHN M. MARNELL, R.A.

DRAWING TITLE :

SHADE STRUCTURE TRUMPET 1C

All dimensions, layout, details and field conditions must be verified in advance by the contractor before proceeding with the work.

MMDG Project No.	12944
Consultant Project No.	PS-06a
Date:	07/21/2014
Drawn By: TT	Checked By: KMB / Approved By: KMB
File Name:	

S501.03

CD ISSUE