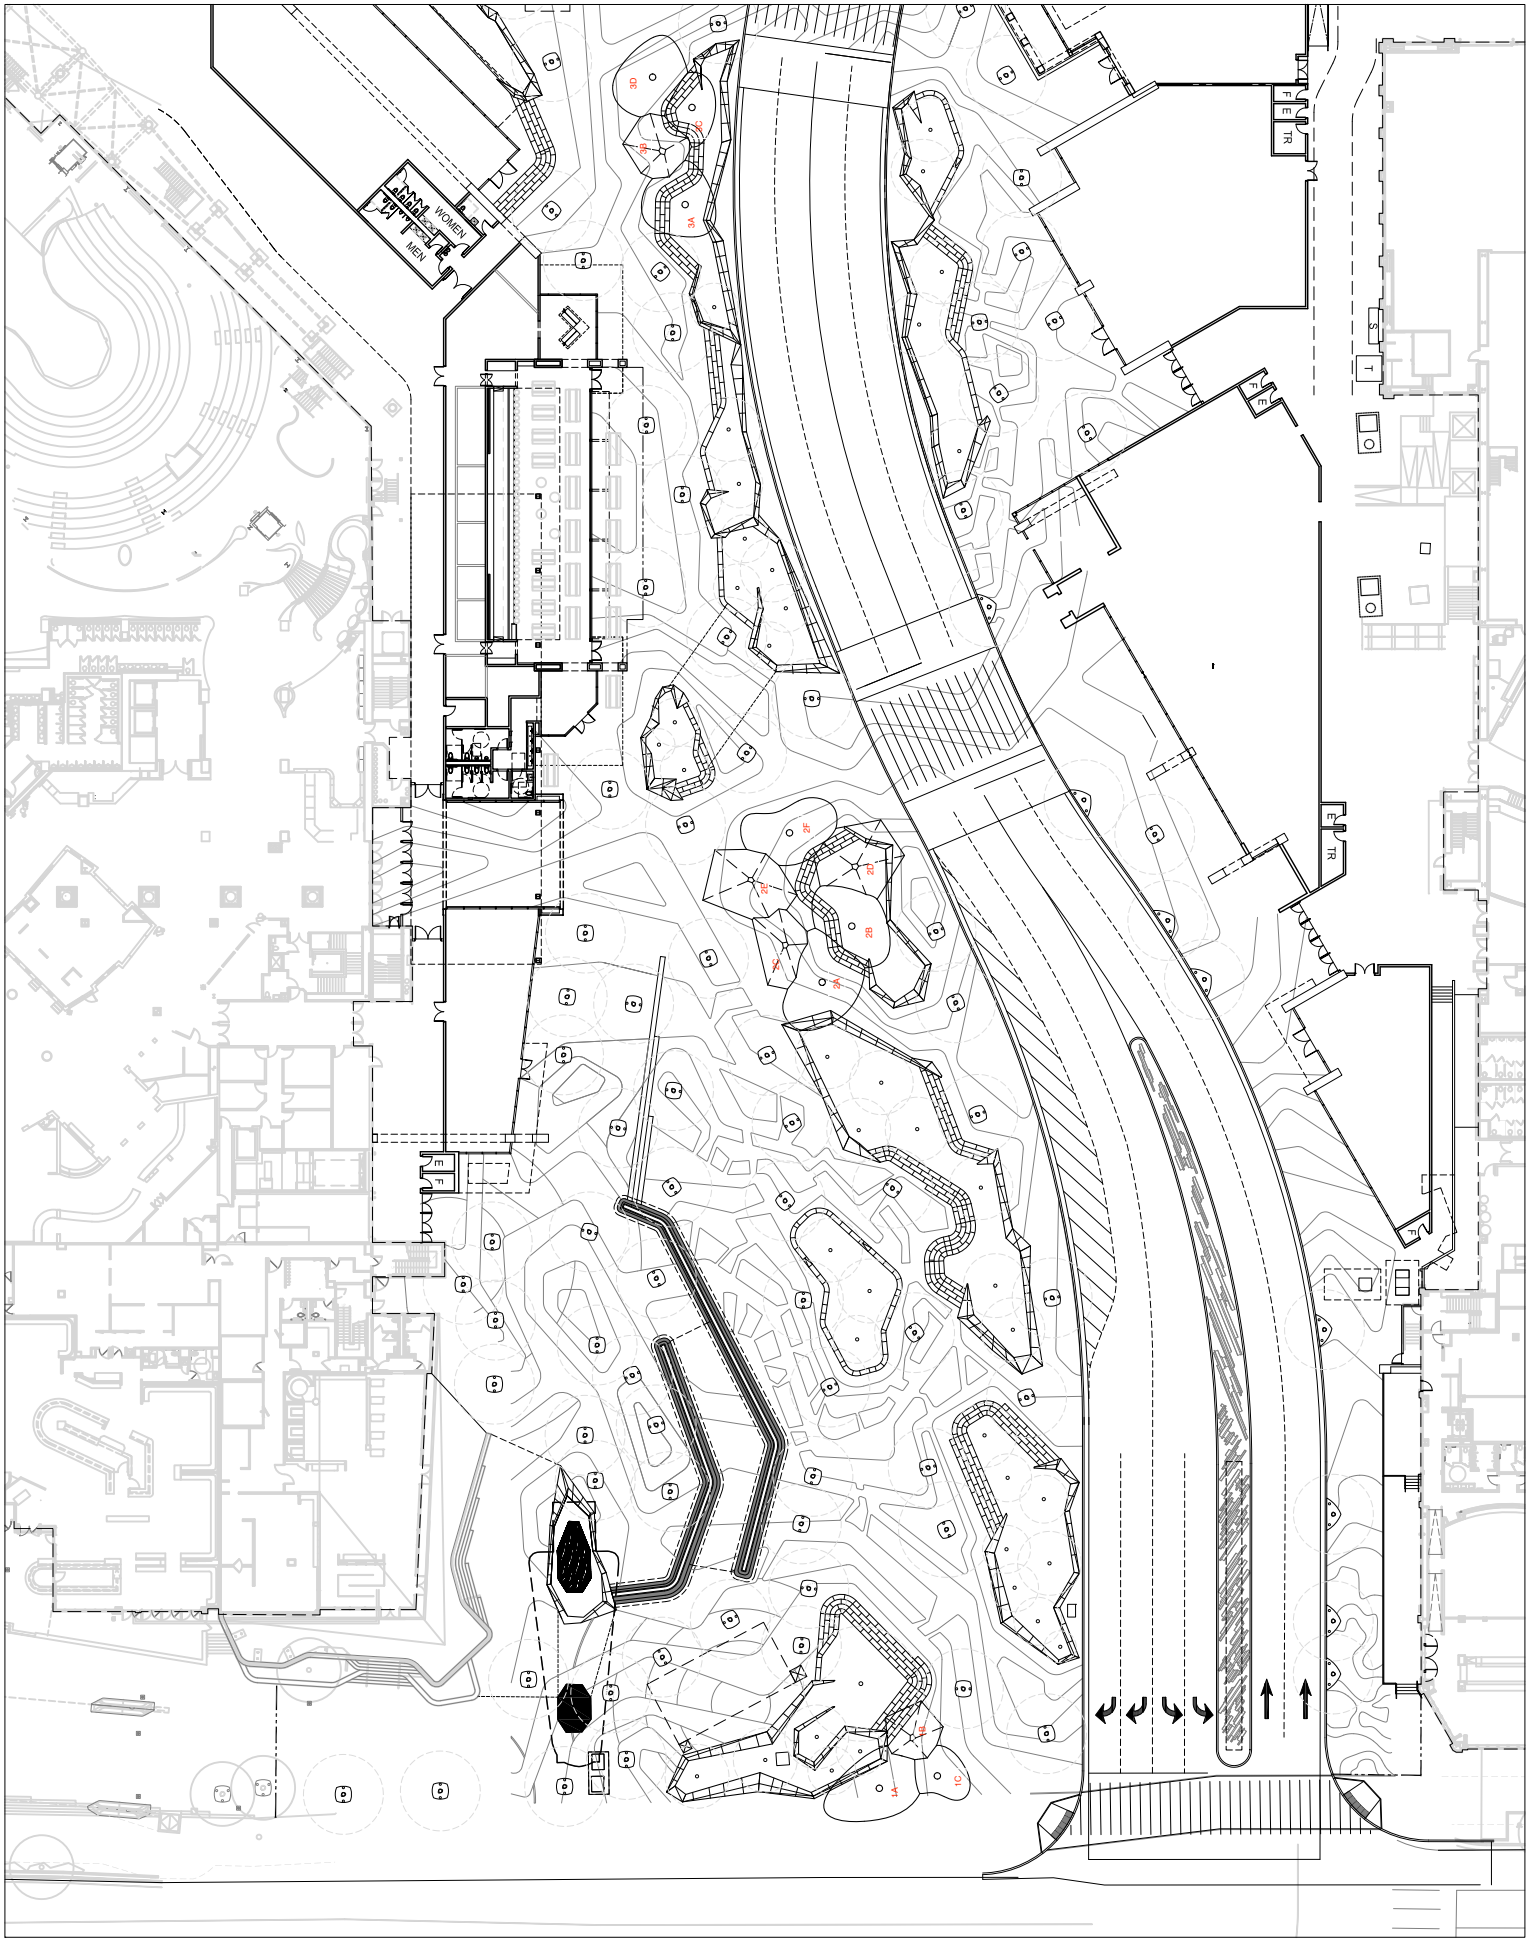

PROGRESS PRINT - 19 MAY 2014 - NOT FOR CONSTRUCTION

DD ISSUE

L201.00E

File Name:	
Drawn By: YRD/DS/KS	Checked By: JVE
Date:	05/19/2014
Consultant Project No.	14200-20
MGM Project No.	12942

DRAWING TITLE:

OVERALL PLAZA PLAN

REVISIONS:

NO.	DATE	ISSUE

PROJECT: MRI PARK - PHASE II

OWNER:

MGM RESORTS INTERNATIONAL
4880 Park Shalom Dr., Las Vegas, NV 89135
702.692.2000 Phone 702.692.2099 Fax

CONSULTANT:

!melk
landscape architecture & urban design
111 John Street, Suite 2650
New York, NY 10038
O: (212) 513-1025
F: (212) 584-1182

SEAL:

ARCHITECT:

MARNELL ARCHITECTURE
ARCHITECTURE • PLANNING • DESIGN
222 VIA MARNELL WAY, LAS VEGAS, NEVADA 89119 - 702-739-2000 - WWW.MARNELLCOMPANIES.COM