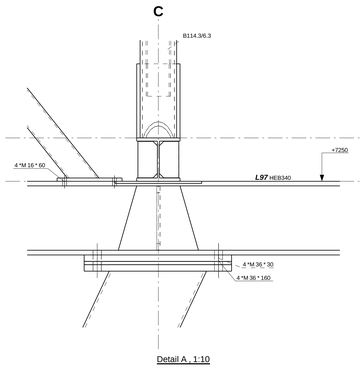

Detail A , 1:10

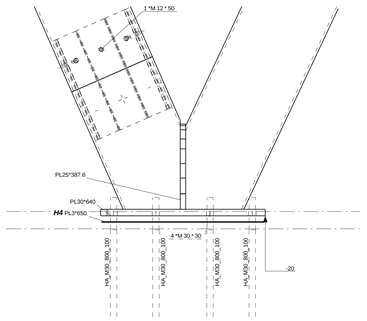

Detail B , 1:10

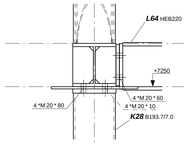

Detail C , 1:10

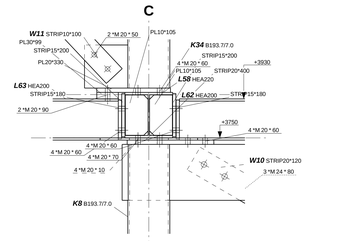

Detail D , 1:10

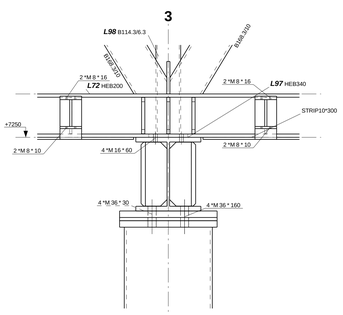

Detail E , 1:10

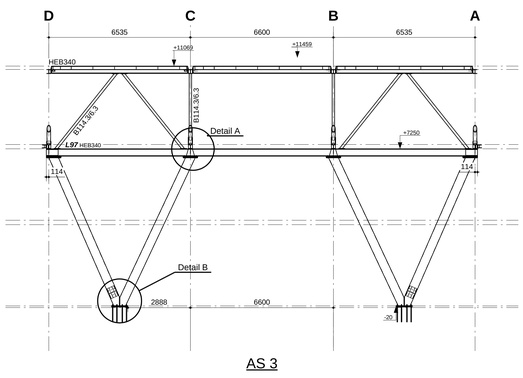

AS 3

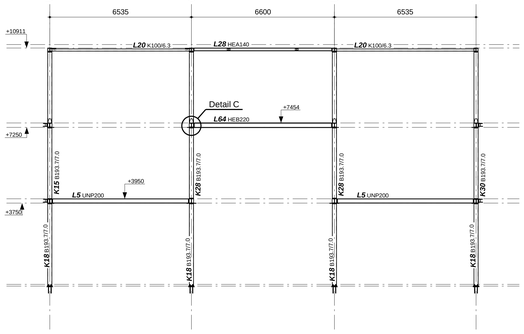

AS 7

AS 9

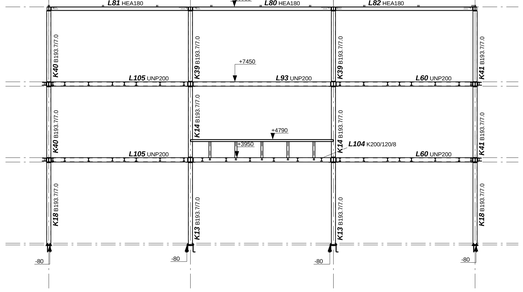

AS 11

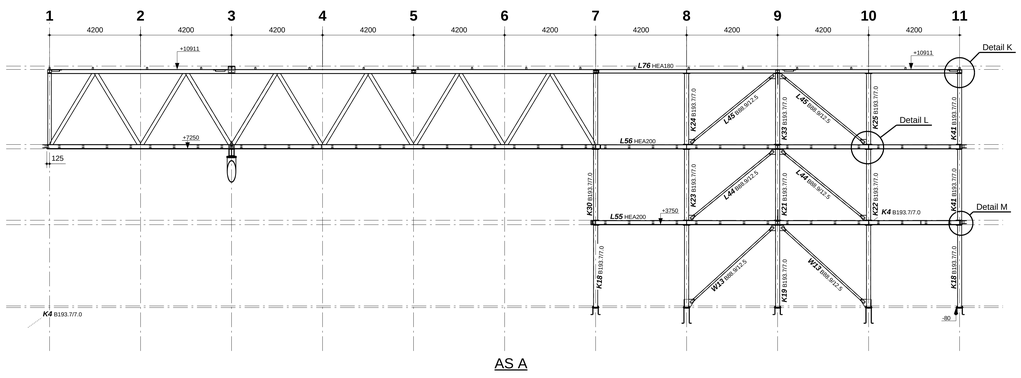

AS A

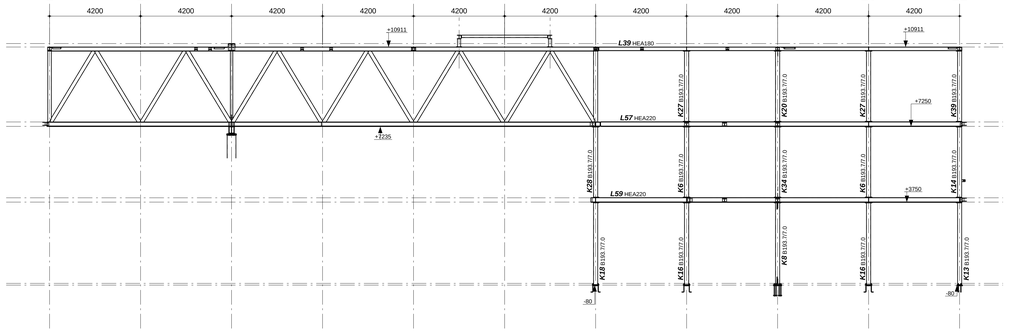

AS B

AS C

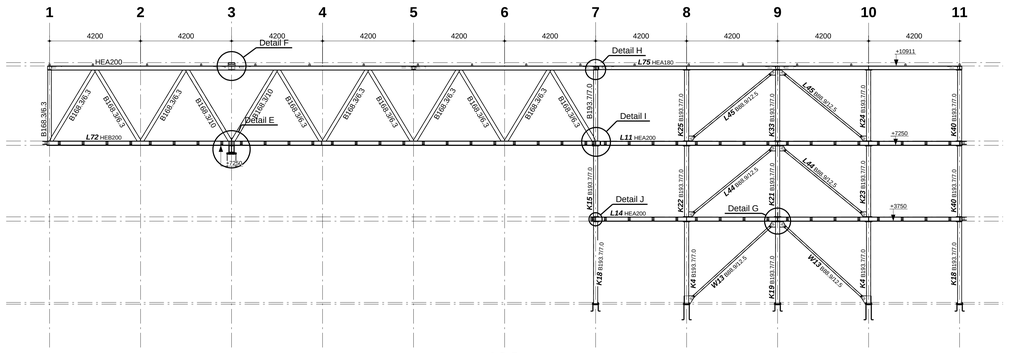

AS D

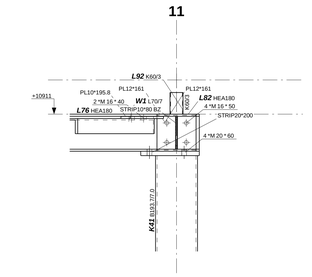

Detail K , 1:10

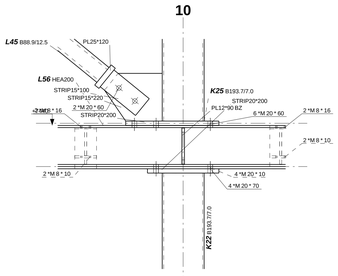

Detail L , 1:10

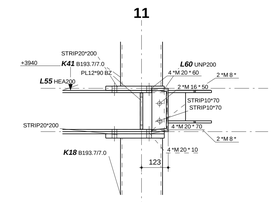

Detail M , 1:10

Detail F , 1:10

Detail G , 1:10

Detail H , 1:10

Detail I , 1:10

Detail J , 1:10

1	D	aangepast		19-11-2013
REV. NR.	REVISION	REVISION DESCRIPTION		REVISION DATE
PROJECT	Verbouwing Farelcollege te Ridderkerk		Jos Hooijen	DRAWN BY Hans van Uden
CLIENT				DATE 25.10.2013
NAME	OVERZICHT		STATUS	SCALE 1:10 1:100
COATING			8 5 unless mentioned differently	
			- Anchors 8.8 l black l u.m.d. - Bolts 8.8 bright zinc plating	PROJECT NUMBER D13-71796
				SHEET NUMBER G [4] D

GS Staalwerken Bladel B.V.
Industrieweg 7
5531 AD
Bladel NL
T 0497 - 38 69 93
F 0497 - 38 78 71
E info@gsstaalwerken-bladel.nl
I www.gsstaalwerken-bladel.nl

FOR OUR DISCLAIMER SEE INTERNET www.gsstaalwerken-groep.nl/disclaimer/gsstaalwerkenbladel