

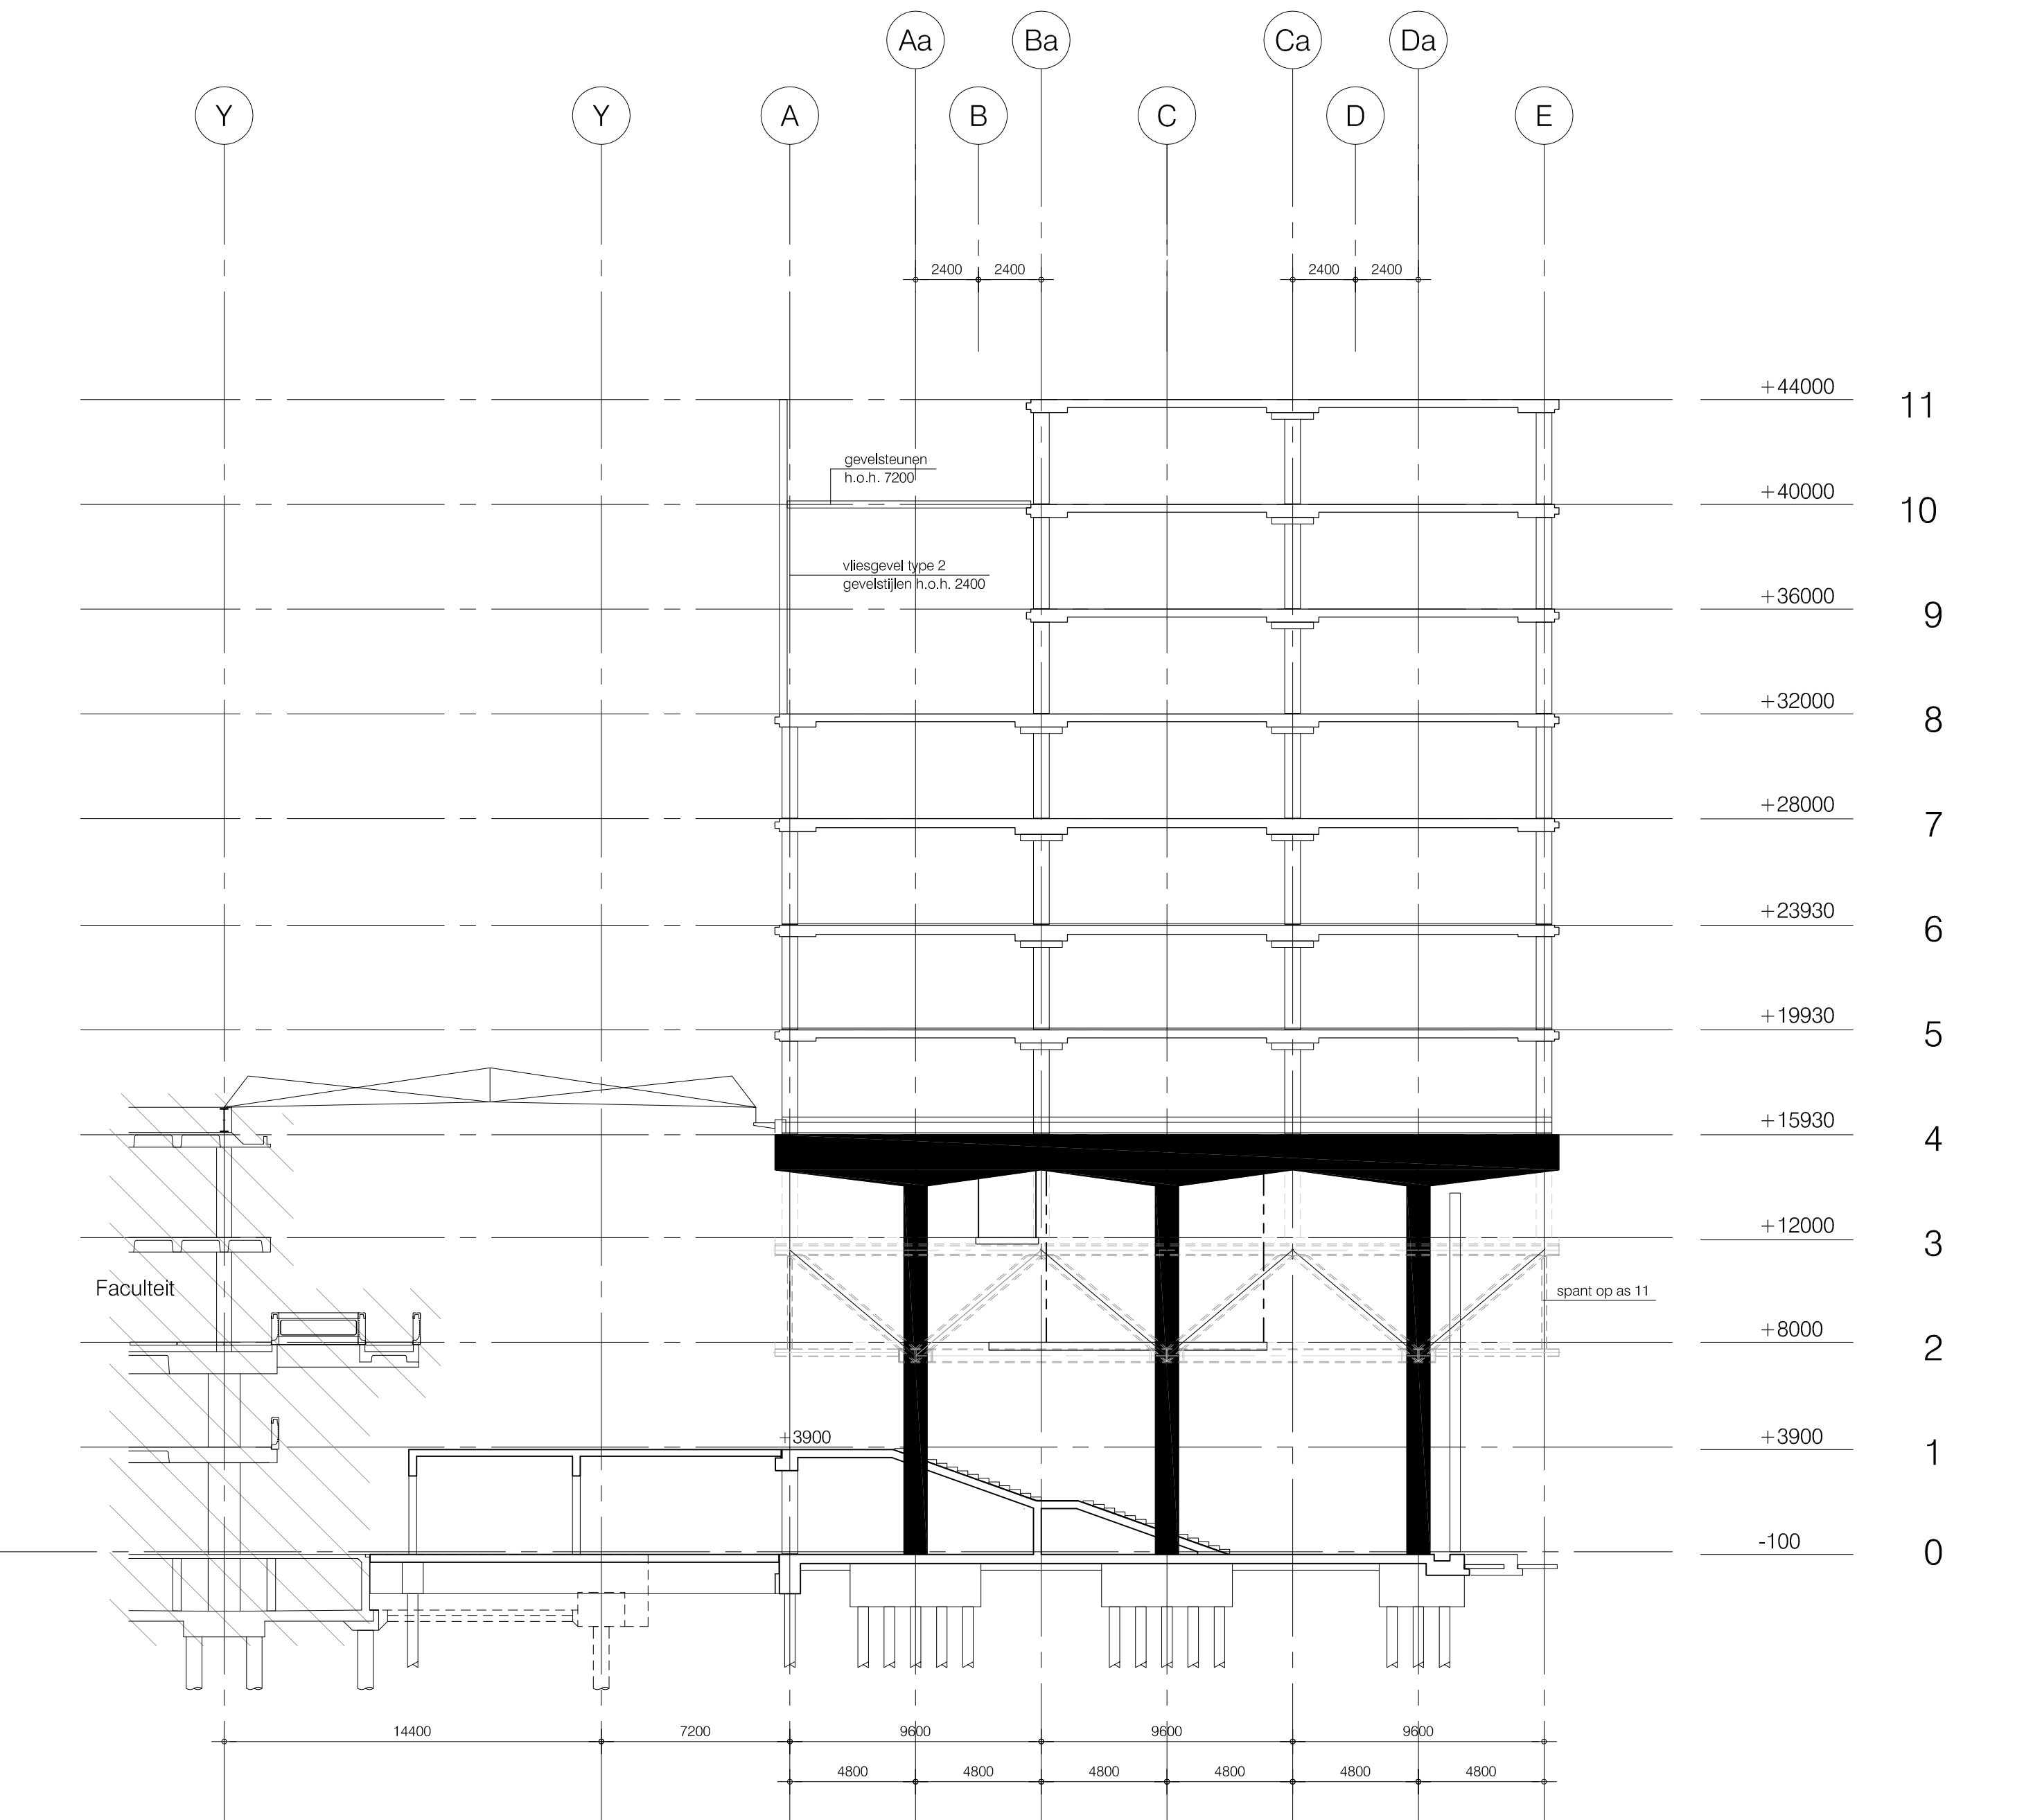
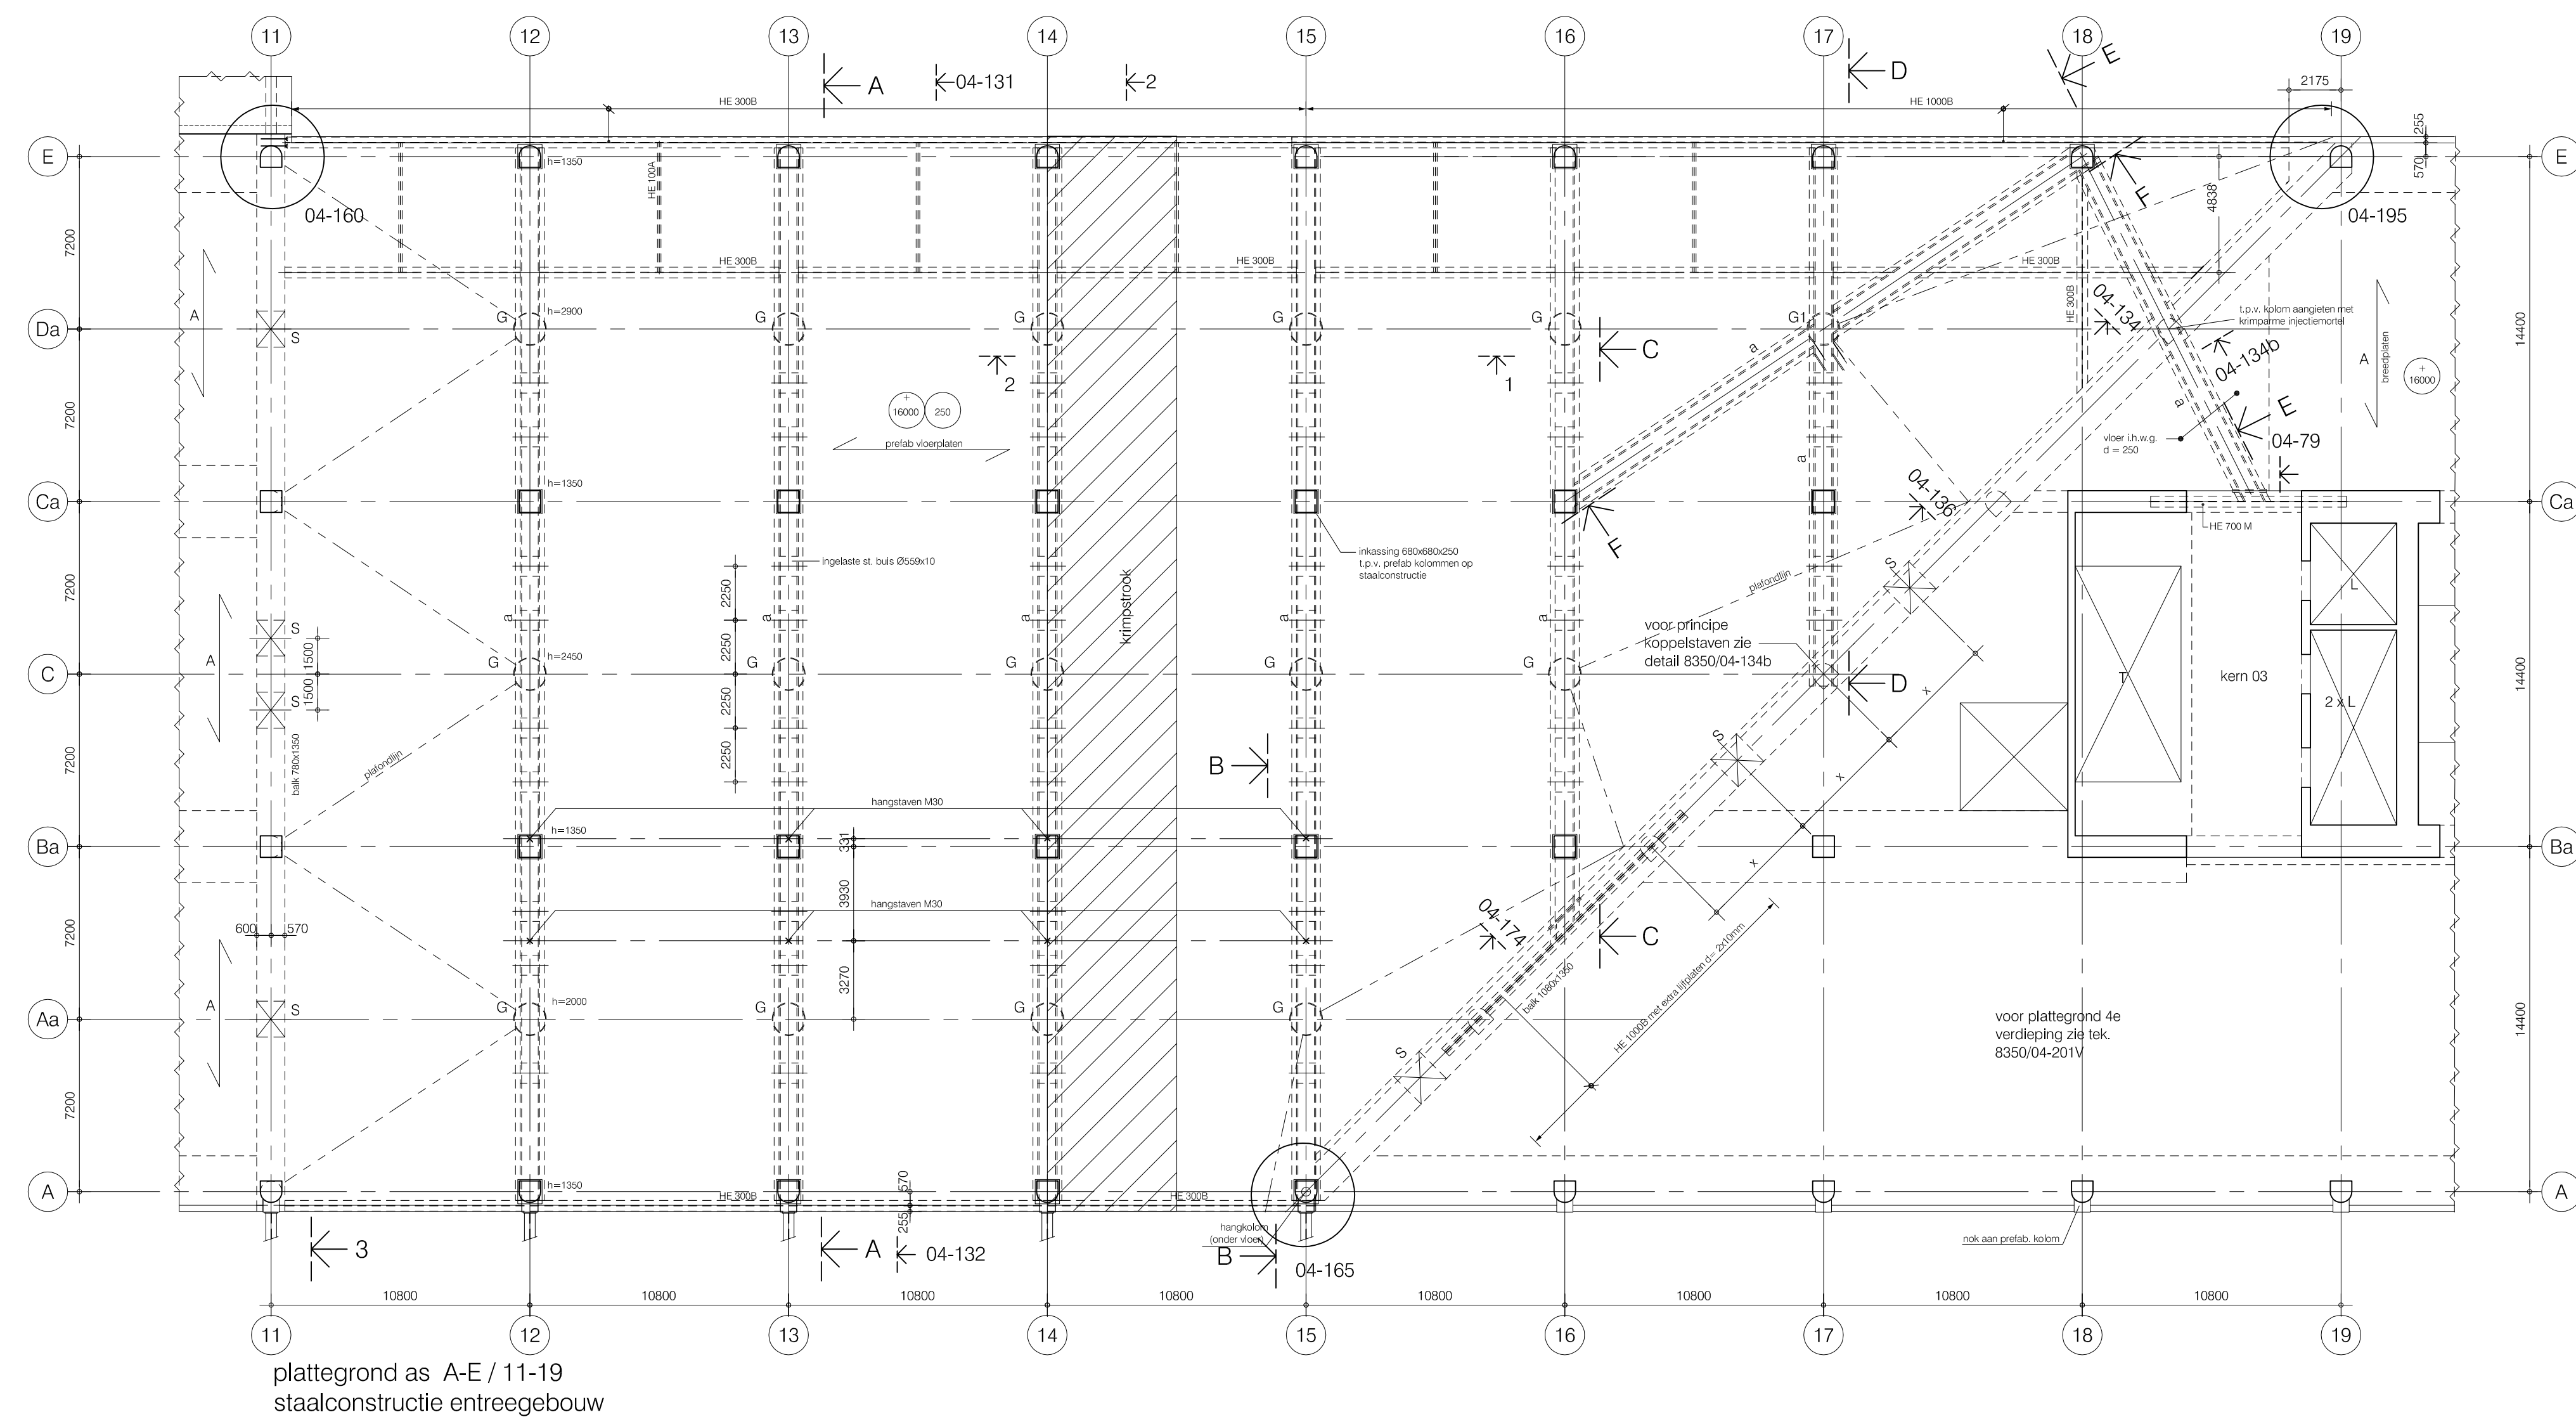
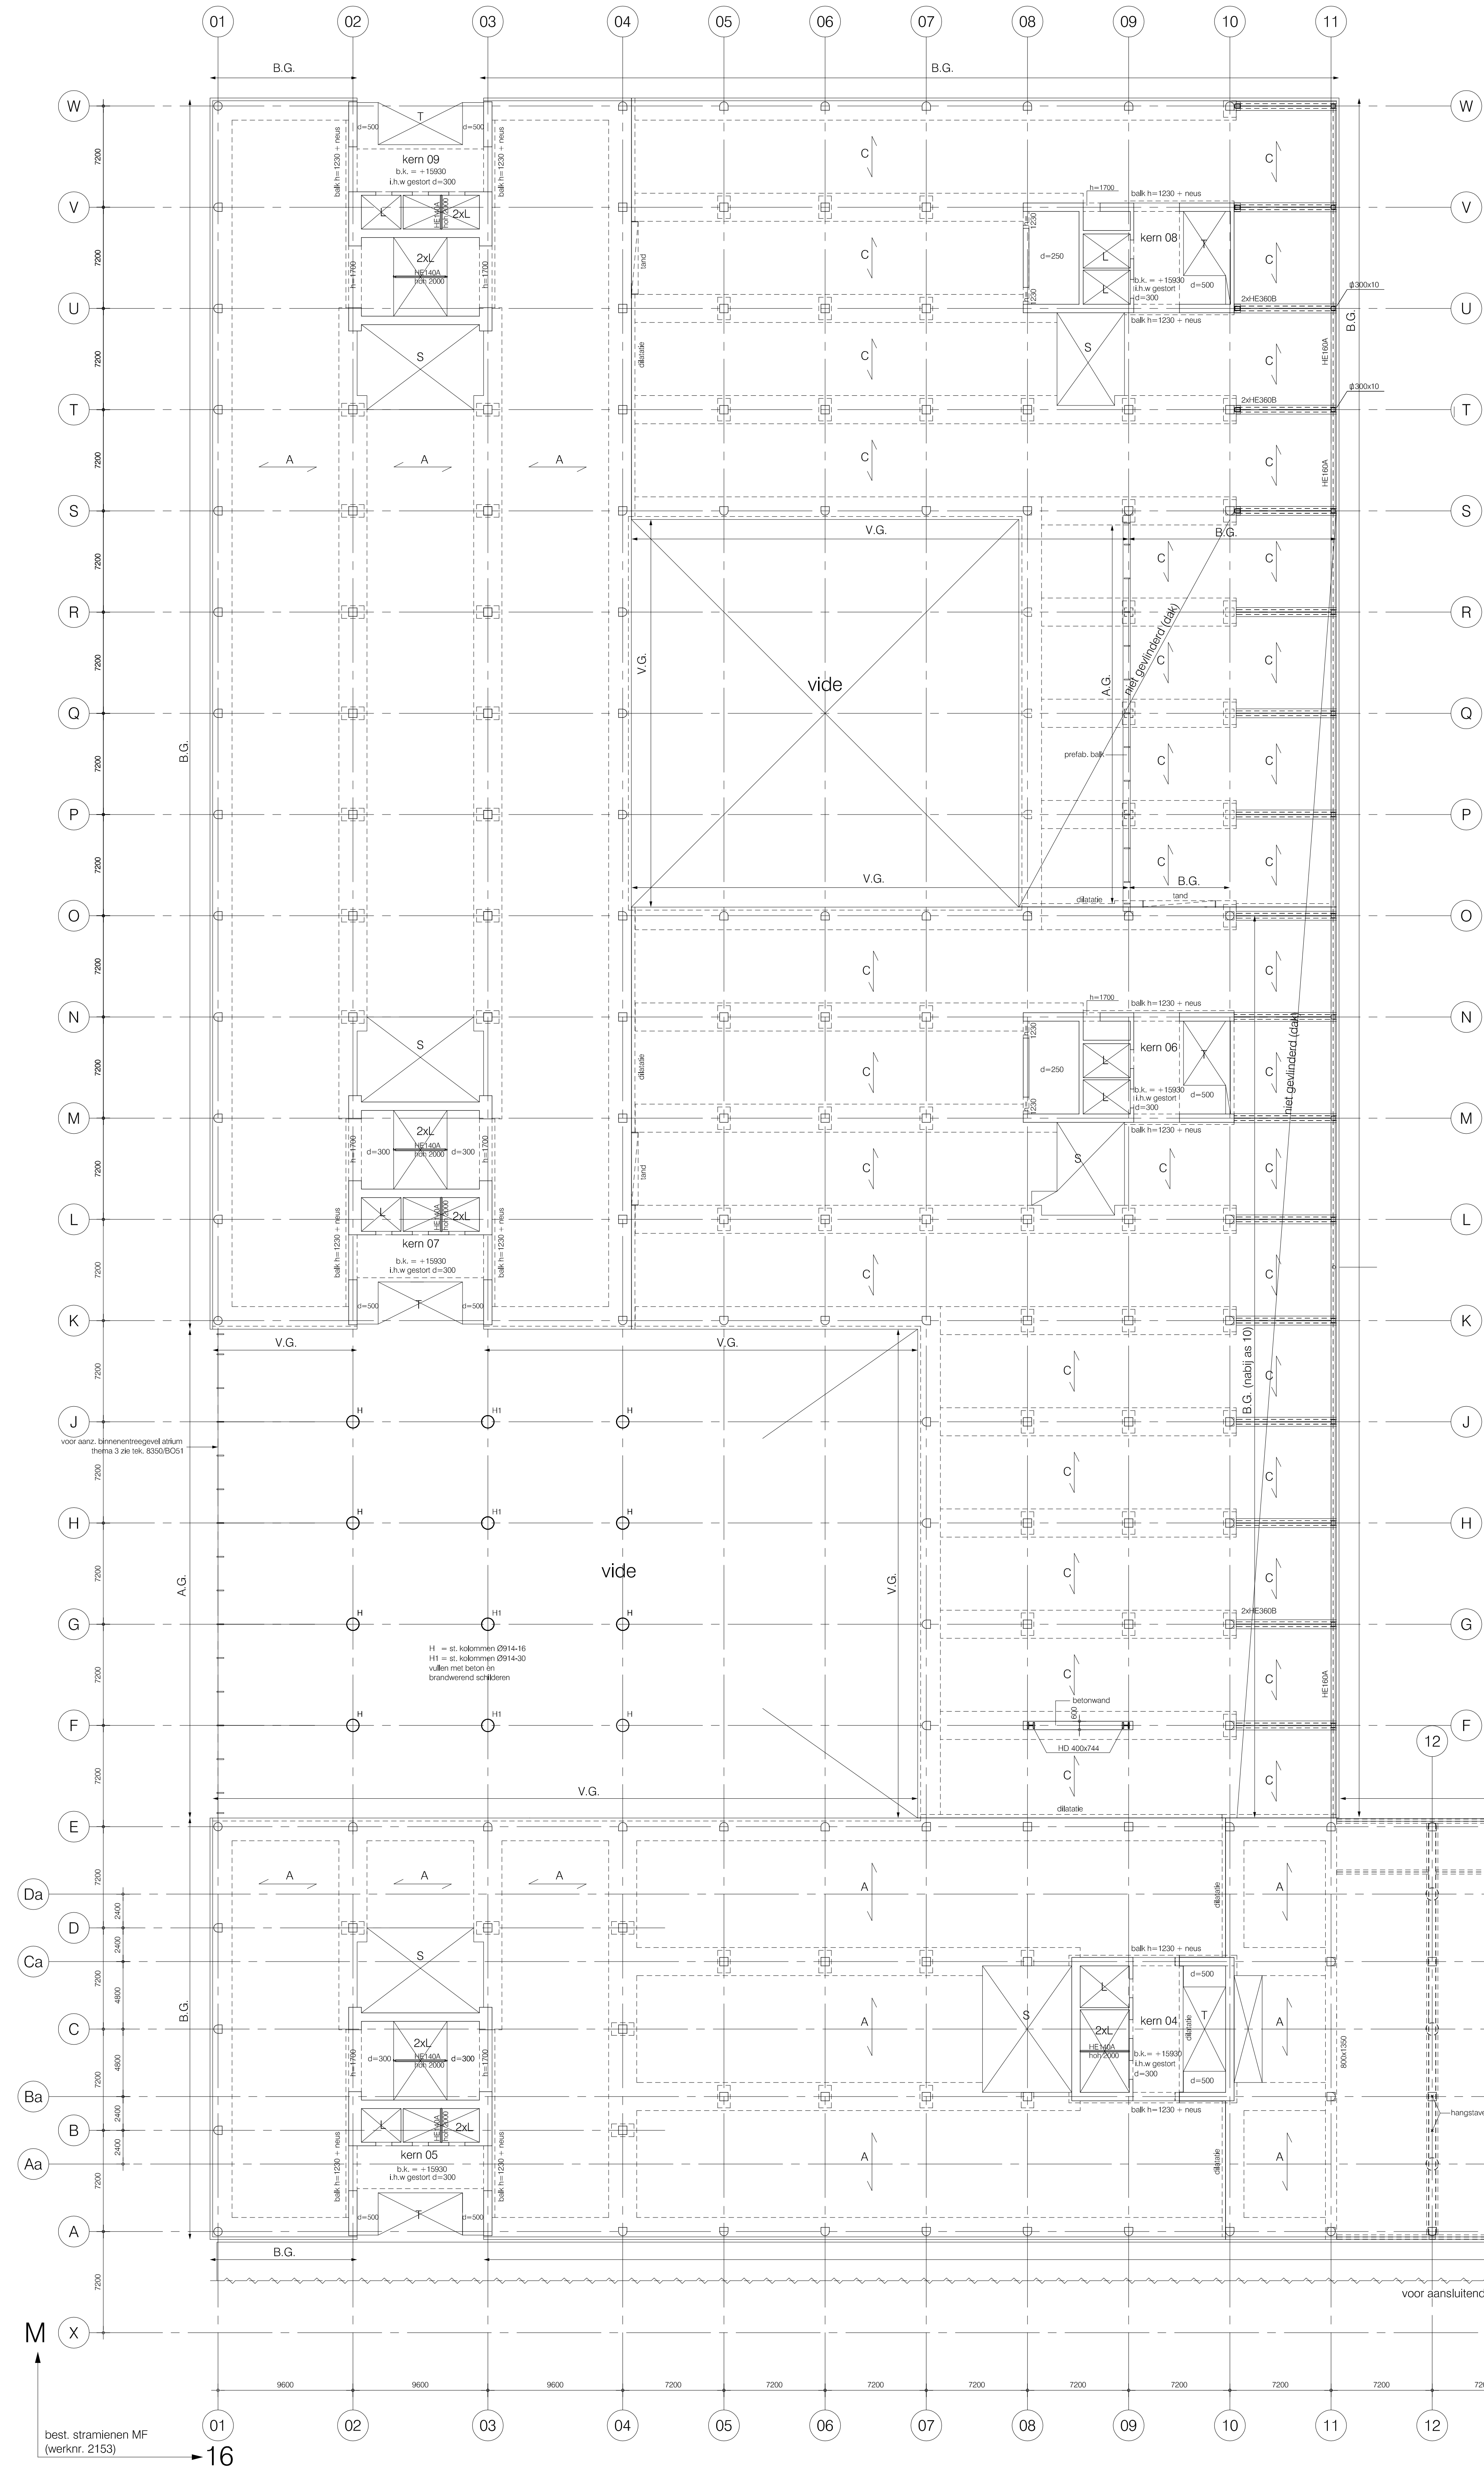


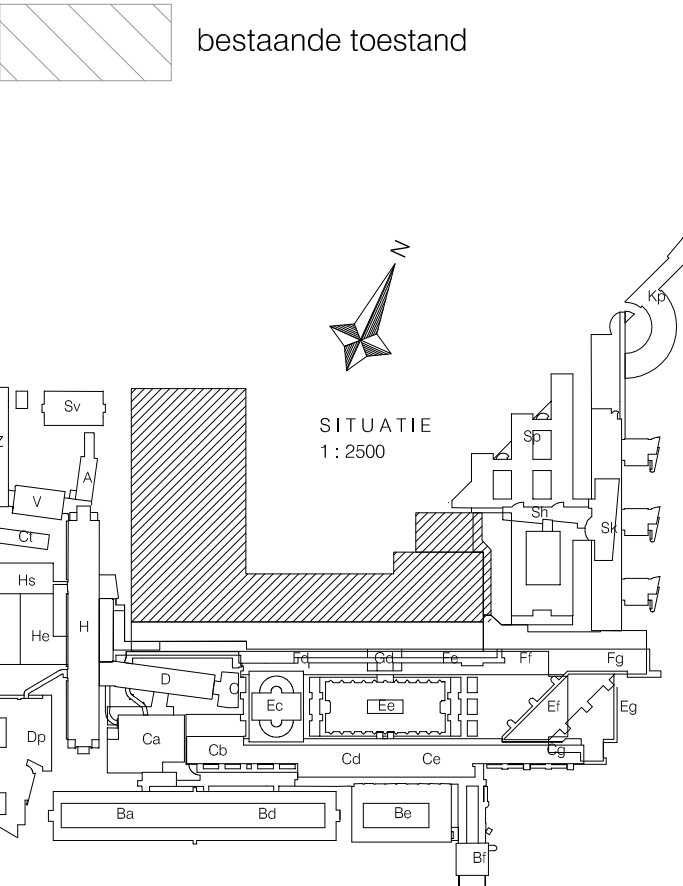

dwarsdoorsnede B-B tussen as 12 en 13

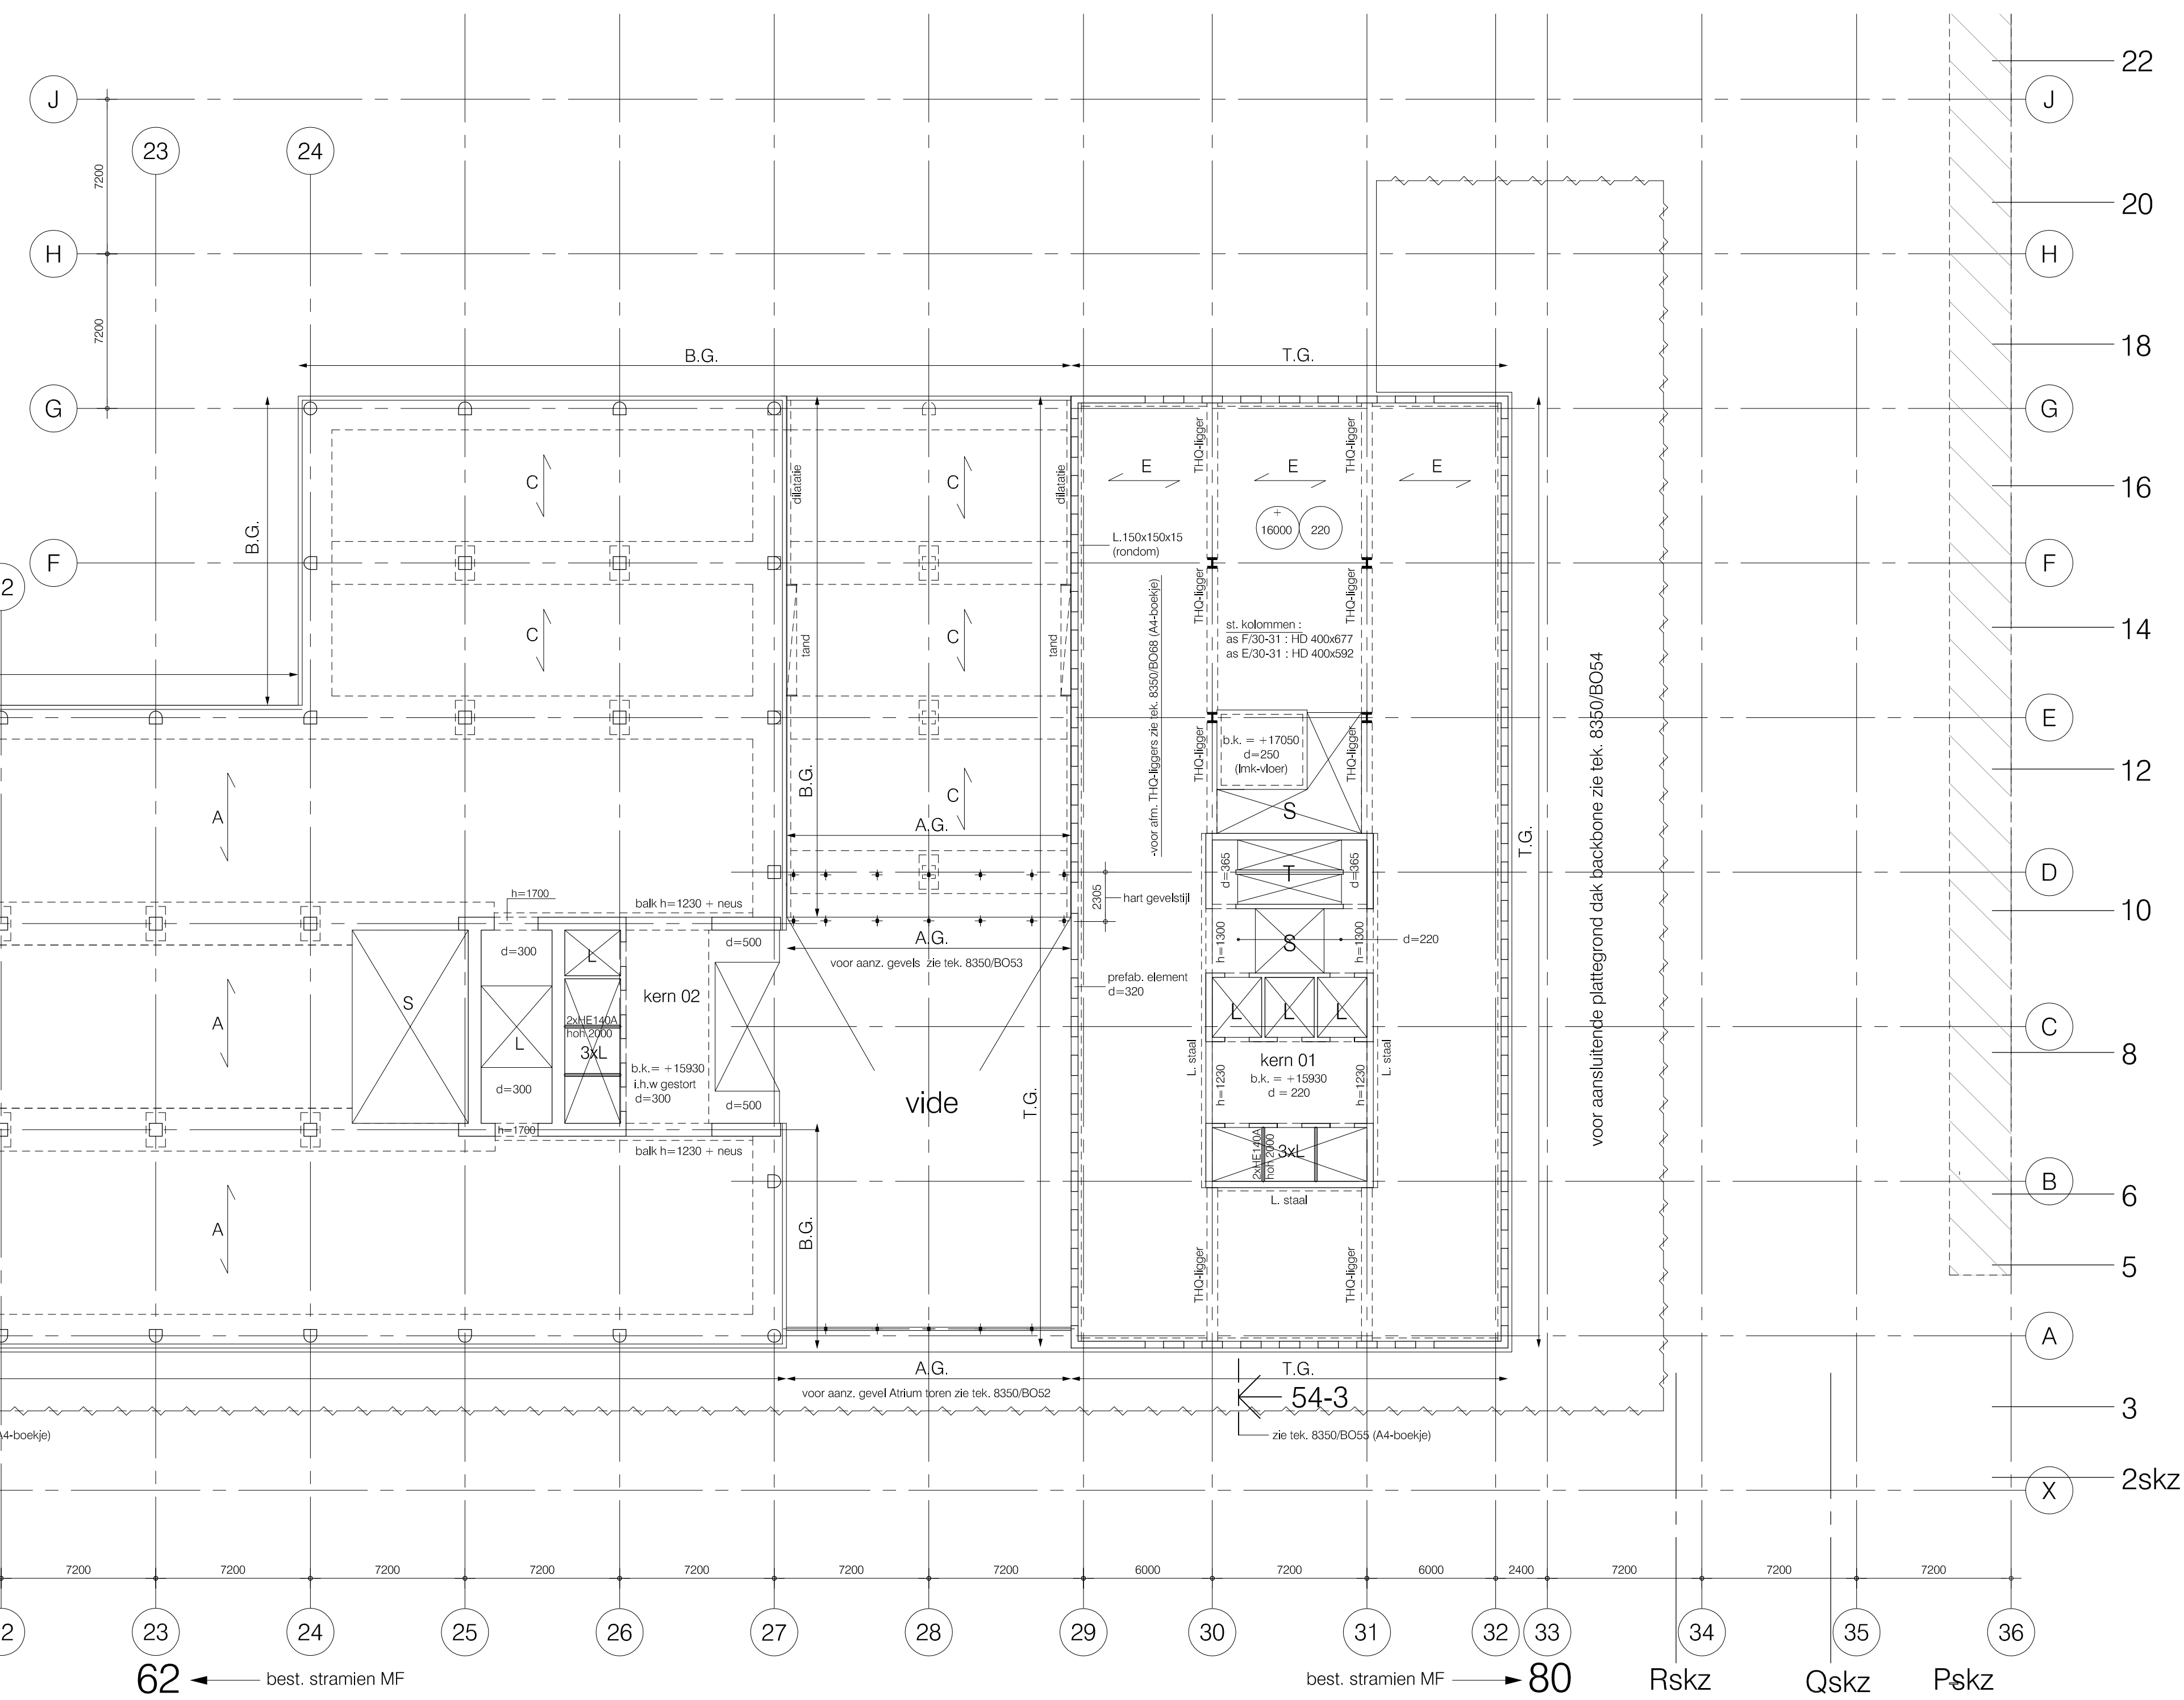

werk	Erasmus MC
ontwerp	Erasmus MC, Tranche 1 Plattengrond 4e verdieping nivo +16000
ontwerper	EGM architecten bv
stad	Dordrecht
schaal	1:200
datum	
titel	Aronsohn Constructies raadadvende ingenieurs bv
telefoon	010 - 2646060 040 - 3006600 030 - 3867910
fax	010 - 4127648 040 - 2442021 030 - 6002654 www.aronsohn.nl
telefoon	010 - 2646060 040 - 3006600 030 - 3867910
fax	010 - 4127648 040 - 2442021 030 - 6002654 www.aronsohn.nl
telefoon	010 - 2646060 040 - 3006600 030 - 3867910
fax	010 - 4127648 040 - 2442021 030 - 6002654 www.aronsohn.nl